

NOTES:

THIS DRAWING INCLUDING THE DESIGN AND DETAILS DEPICTED THEREON ARE THE COPYRIGHT OF MPJ DESIGN ASSOCIATES LTD AND IS FOR THE PURPOSES OF ILLUSTRATIVE PLANNING ONLY. IT SHOULD NOT BE USED DURING THE CONSTRUCTION PHASE AND ALL DIMENSIONS AND LEVELS MUST BE CHECKED PRIOR TO THE PRODUCTION OF WORKING DRAWINGS.

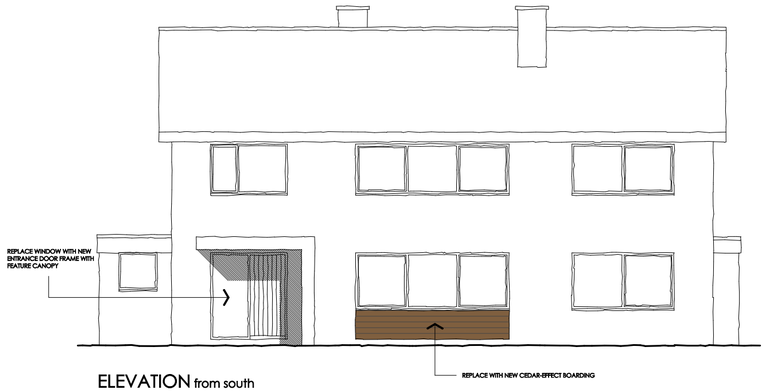

ELEVATION from south

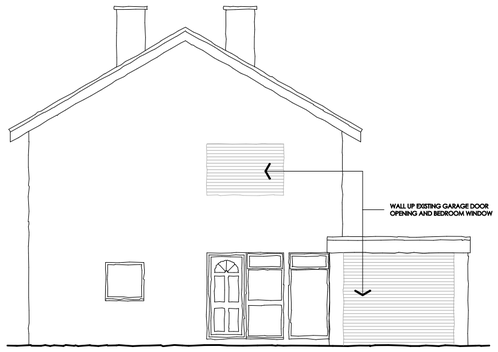


Elevation from east




ELEVATION from north



Elevation from west

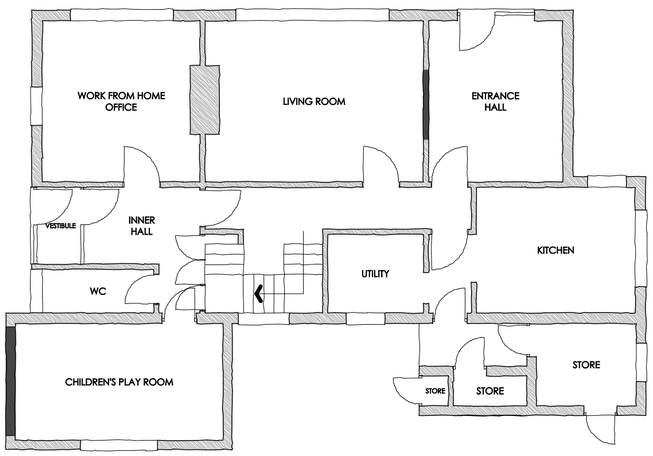

GROUND FLOOR

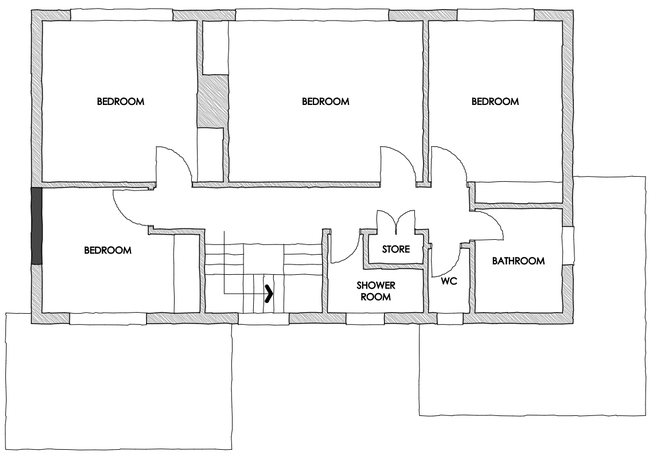

FIRST FLOOR

1:50 - 0 1m 2m 3m 4m
1:100 - 0 1m 2m 3m 4m 5m 6m 7m 8m
1:5 - 0 50mm 100mm 150mm 200mm 250mm 300mm 350mm 400mm
1:2 - 0 40mm 80mm 120mm 160mm

A3

REV A. BEDROOM WINDOW MOVED TO PROTECT AMENITY OF PLOT 1. 18/11/22

Client
IBA Planning Ltd

Job
proposed erection of 2no. detached dwellings and re-modelling of existing dwelling at
80 Main Road, Smalley, ILKESTON

Title
Existing Dwelling
proposed plans and elevations

Scale 1:100
Dwg No 22/420-05A
Date Mar 2022

MPJ DESIGN ASSOCIATES Ltd
4 CHURCH STREET
BARLBOROUGH
CHESTERFIELD. S43 4EP

tele: 01246 819259
mob: 07841 353141
martynpjones@btinternet.com

MPJ DESIGN