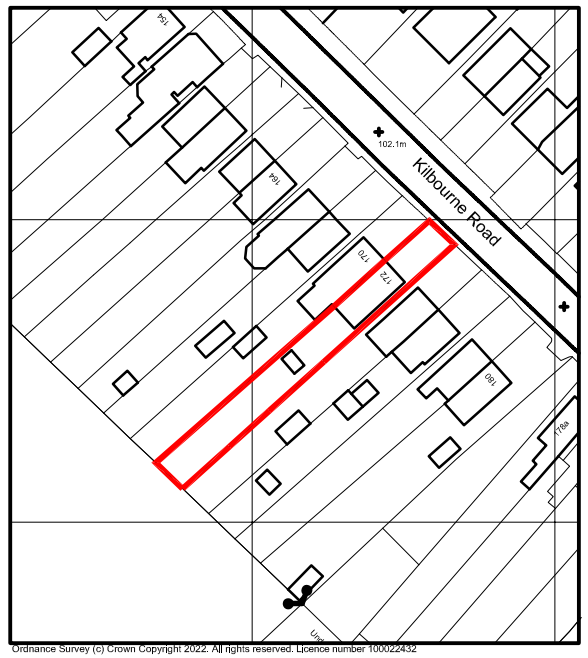

Location Plan
Scale 1:1250

NORTH

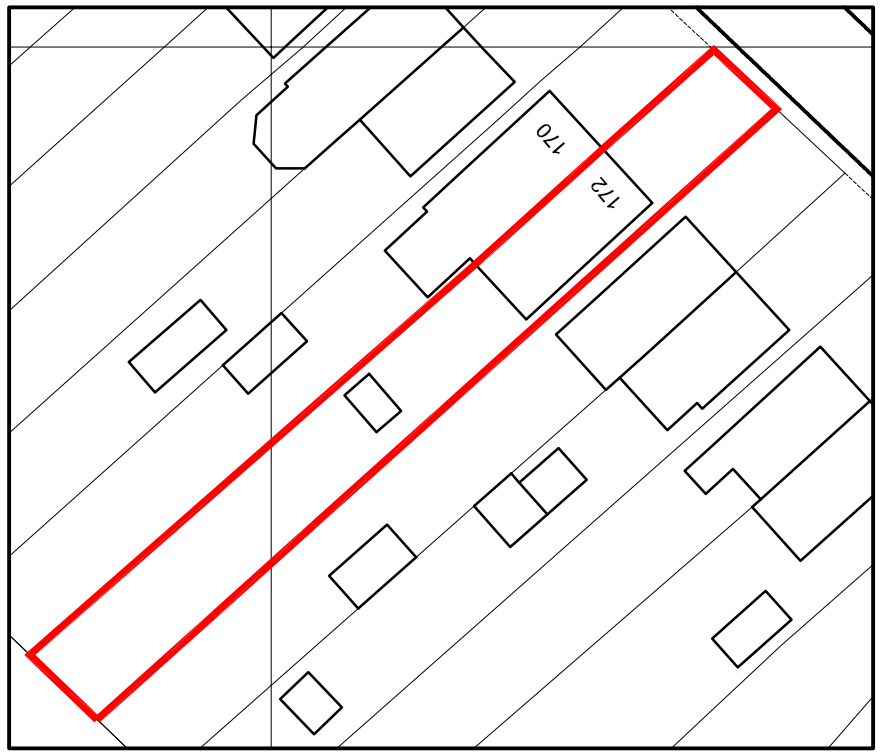

Site Plan
Scale 1:500
Existing

NORTH



Site Plan
Scale 1:500
Proposed

NORTH

NOTES:

Scale in Metres for 1:1250

0 10 20 30 40 50 100

Scale in Metres for 1:500

0 5 10 15 20 30 40 50

Rev:B Date:Nov'22 Amend:Google map removed
Rev:A Date:Nov'22 Amend:Google maps plan added to show 2 roads

Status:
Planning

SUFFOLK BUILDING DESIGN
Chartered Architectural Technologists

Chartered Institute of Architectural Technologists
Registered Practice

Domestic • Residential • Commercial

Tel : 01787 827200
www.suffolk-design-build.co.uk

11 East Street, Sudbury, Suffolk, CO10 2TP

Client:
Mr A Kemp
172 Kilbourne Road, Belper, Derbyshire DE56 1SB

Project:
Proposed Outbuilding

Drawing Details:
Site & Location Plans

Date:	Scale/s:	Drawn:
Nov '22	As Shown @ A3	AIB

Number:	Rev:
826.22.02	B