NOTES:

Scale in Metres for 1:1250

0 10 20 30 40 50 100

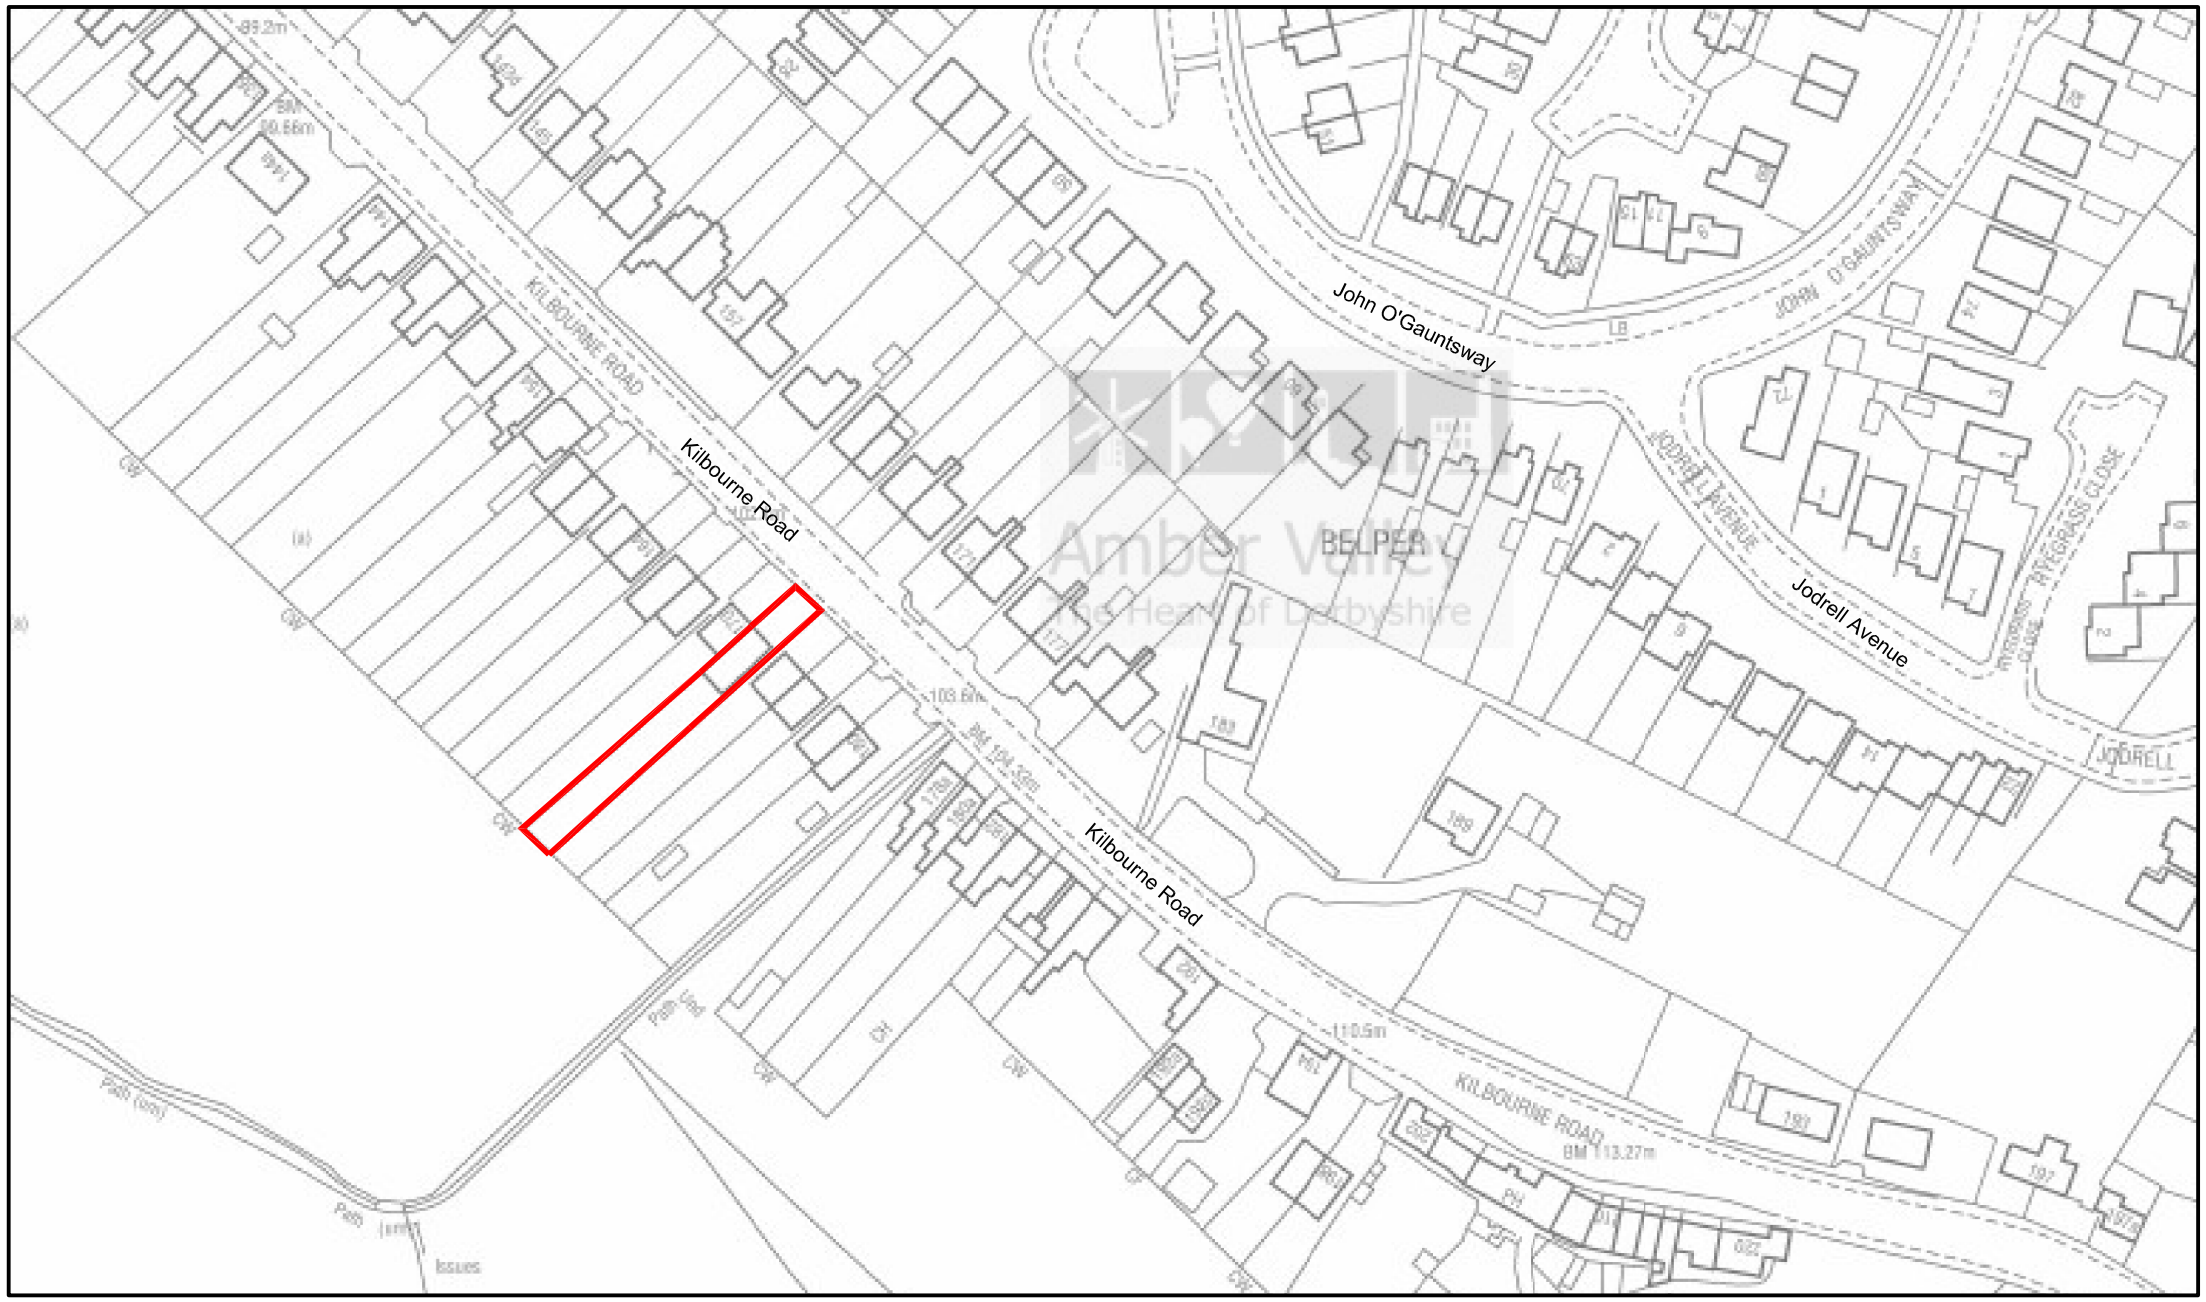

Location plan taken from Amber Valley Mapping System

Location Plan
Scale 1:1250

NORTH

Rev:

Status: Planning

SUFFOLK BUILDING DESIGN
Chartered Architectural Technologists

Chartered Institute of Architectural Technologists
Registered Practice

Domestic • Residential • Commercial

Tel : 01787 827200
www.suffolk-design-build.co.uk

11 East Street, Sudbury, Suffolk, CO10 2TP

Client:
Mr A Kemp
172 Kilbourne Road, Belper, Derbyshire
DE56 1SB

Project:
Proposed Outbuilding

Drawing Details:
Location Plans

Date:	Scale/s:	Drawn:
Nov '22	As Shown @ A3	AIB

Number:	Rev:
826.22.03	.