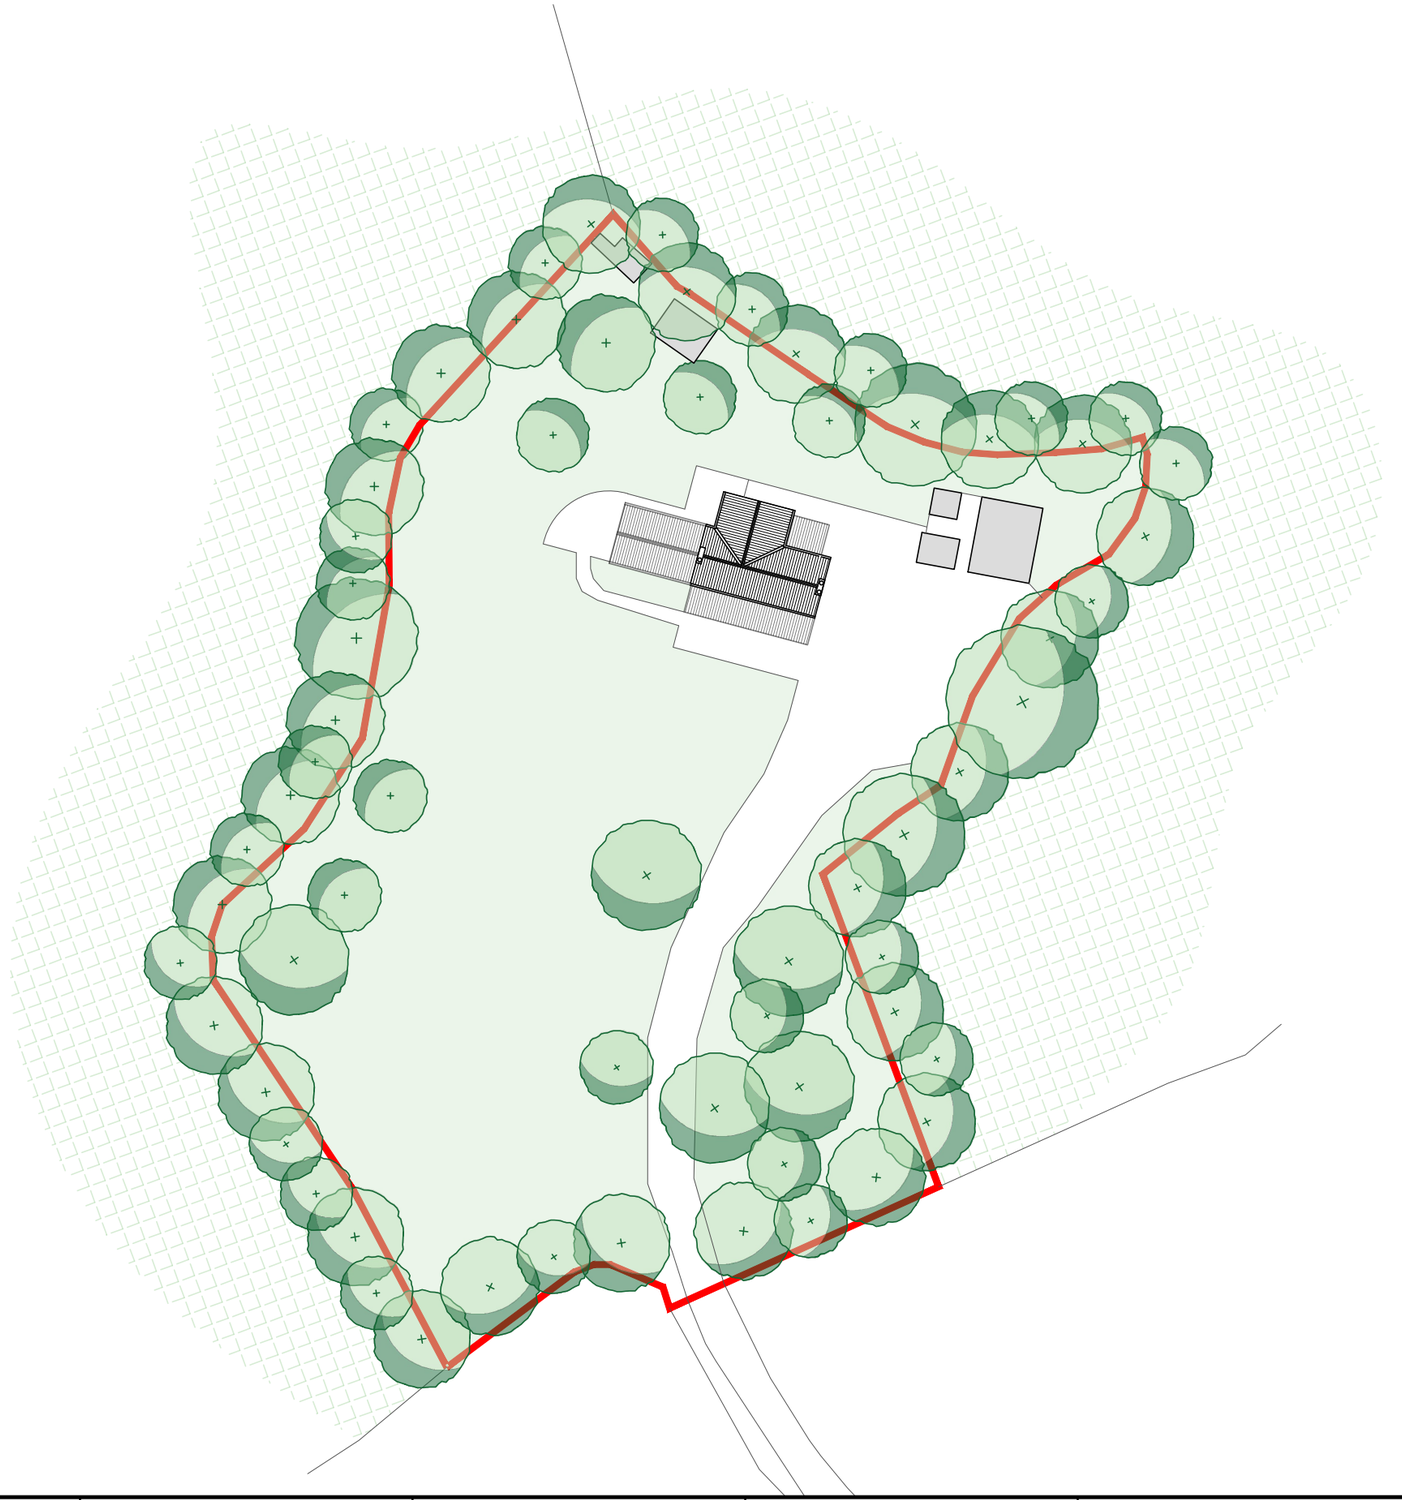


REV
A: 20.11.22: Existing buildings added.

CLIENT
Sarah & Garfield

PROJECT
Woodend Cottage,
Slack Lane
Residential Extension

DRAWING TITLE
Existing Site Block Plan

☐ Preliminary	☐ Building Regs	☐ Construction
☒ Planning	☐ Tender	☐ As Built
SCALE **1:500 @ A3**	DRAWN **LW**	DATE **05.11.22**
DWG NO. **202-100**	CHECKED **-**	REVISION **A**

NOTES
All dimensions must be checked on site.

A3