

Plan 1-100

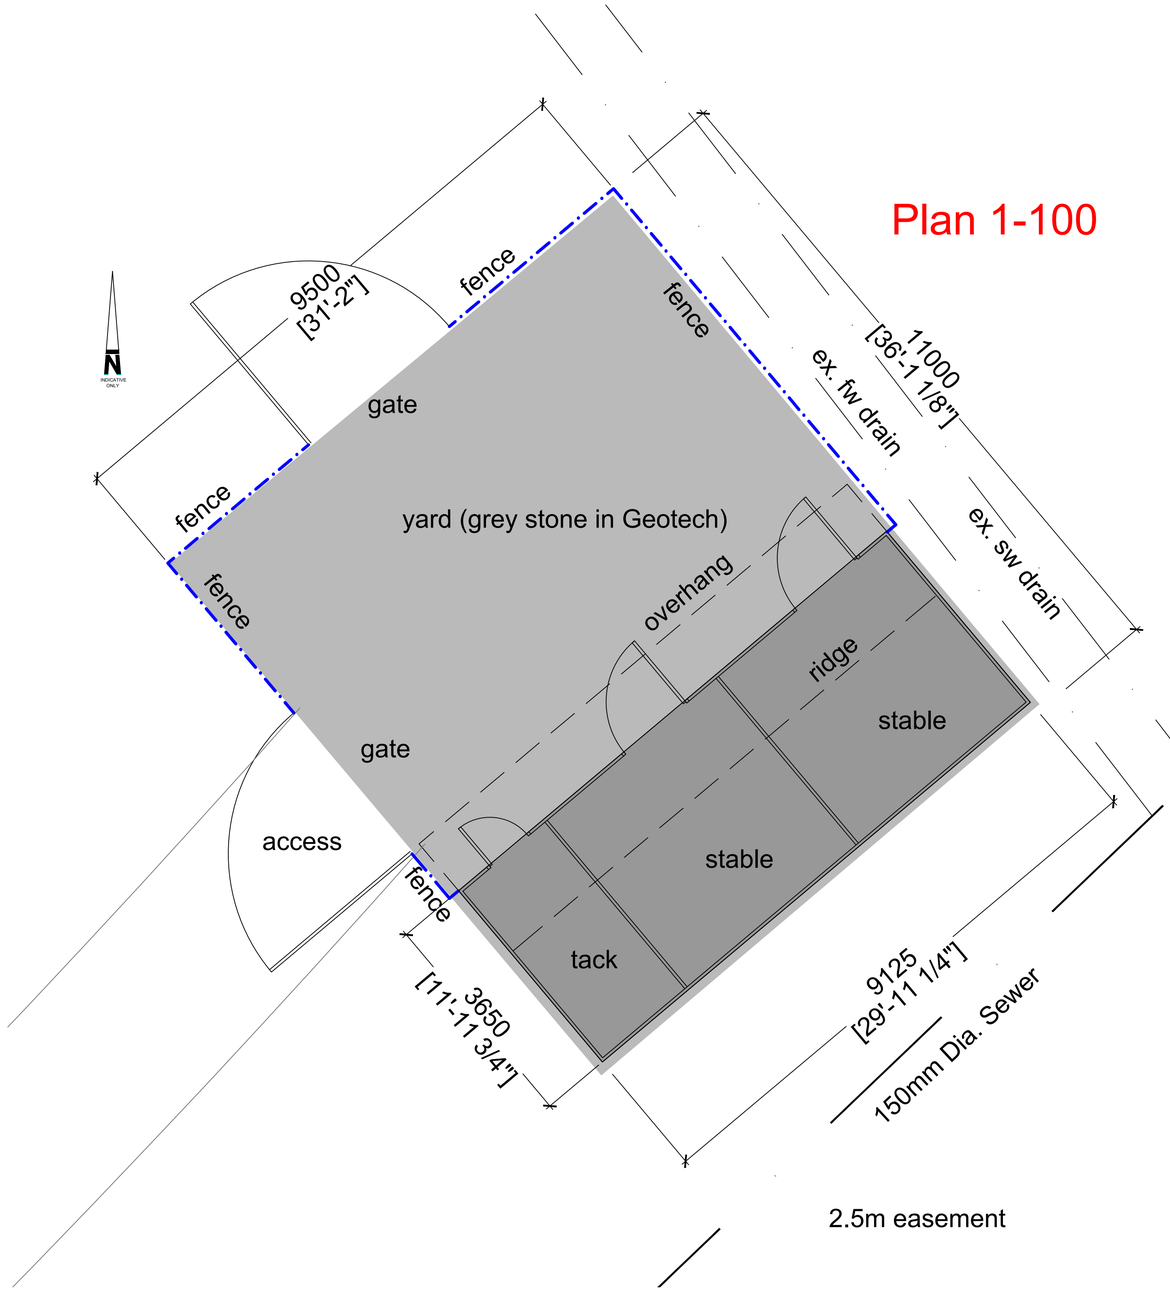


Location Plan 1-1250

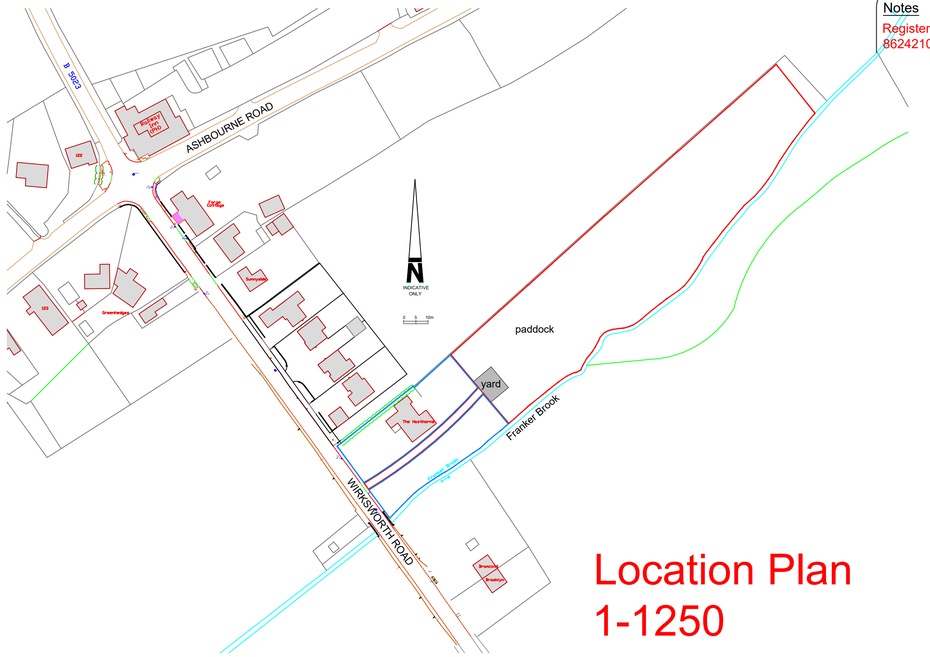


Block Plan 1-500

NOTE: All timber to be preservative treated prior to installation
Buried portion of posts to be treated with 2no. coats preservative to BS 144 (or similar equal/better approved treatment)

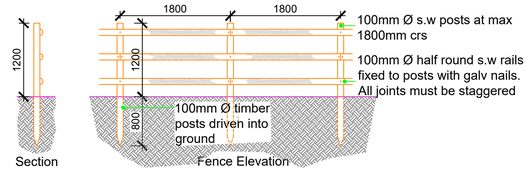

Fence Detail 1-50

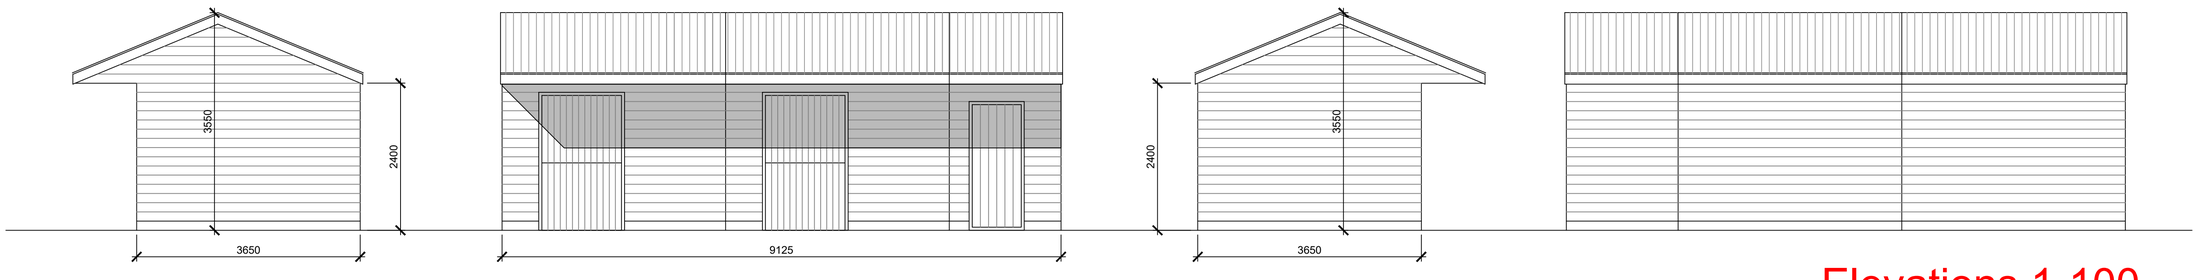

Elevations 1-100

Notes

Registered in England & Wales No. 8624210

Rev	Date	Amendments
B	18.11.22	Yard surface colour amended, Fence line clarified.
A	13.10.22	Additional information added to planners request

darleyfieldpropertieslimited
Architectural Planning & Design
8 Long Lea Drive, Aldercar, Derbyshire, NG16 4HS
T:07796 443435 E:darleyfieldproperties@gmail.com

Site
The Hawthorns
Wirksworth Road
Cowers Lane.

Drawing
Proposed Stable and Hardstanding.

Date	Scale
Nov 2021	various@A1
DWG 5638/PL/03	Rev B