

ground floor plan

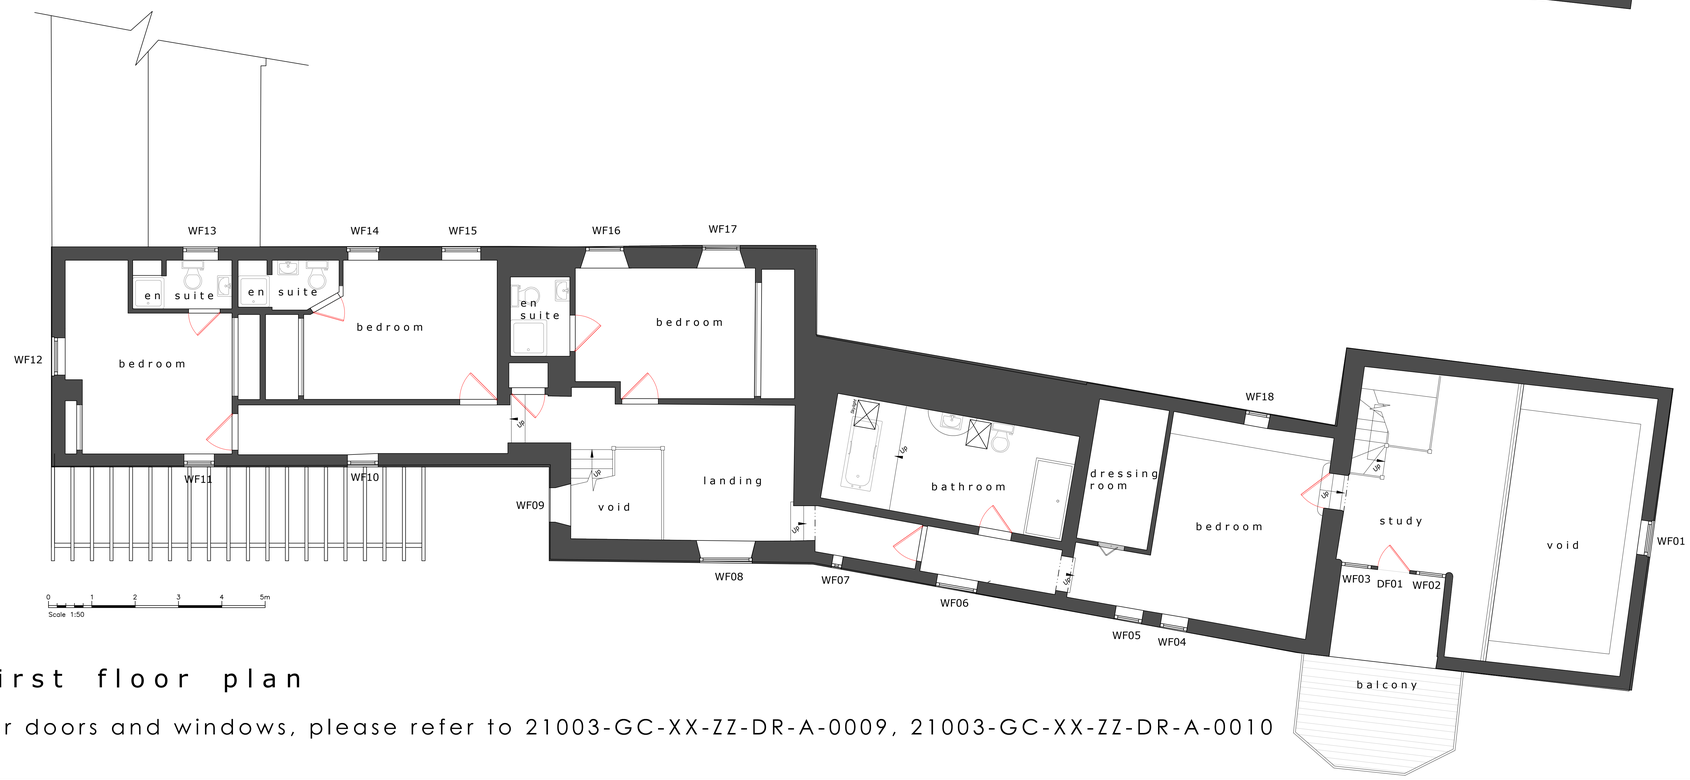

first floor plan

for doors and windows, please refer to 21003-GC-XX-ZZ-DR-A-0009, 21003-GC-XX-ZZ-DR-A-0010

key plan

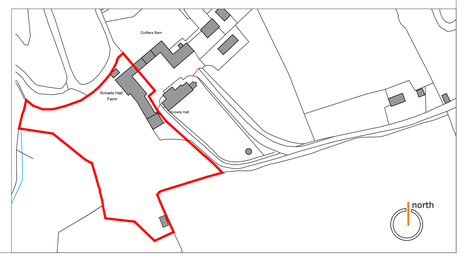

goodrich cutler associates
98, new walk
leicester
0116 254 4435
office@goodrichcutler.com

revisions:
-
A: Scale amended at L.A. request, window references added. 10.11.2022

planning

project:	Knowts Hall Farm, Alfreton
title:	Existing Plans
scale: 1:50@A0	date: 02.11.2022
no.:	21003-GC-XX-ZZ-DR-A-0003
rev.:	A

© The content of this drawing is its entirety are and remain copyright of Goodrich Cutler Associates Limited in perpetuity. Reproduction, direct or indirect use of the whole or any part of this drawing must not be undertaken without prior and express written consent of Goodrich Cutler Associates Limited. DO NOT SCALE THIS DRAWING. All heights, dimensions and any other design information captured herein must be checked on site prior to execution. Goodrich Cutler Associates Limited will not be liable for any work carried out based upon the information herein without confirmation of prior on site checks having been carried out by any third party.