
Drwg No - CHR/101/04C

Scale 1:100 - A3

Stable Block

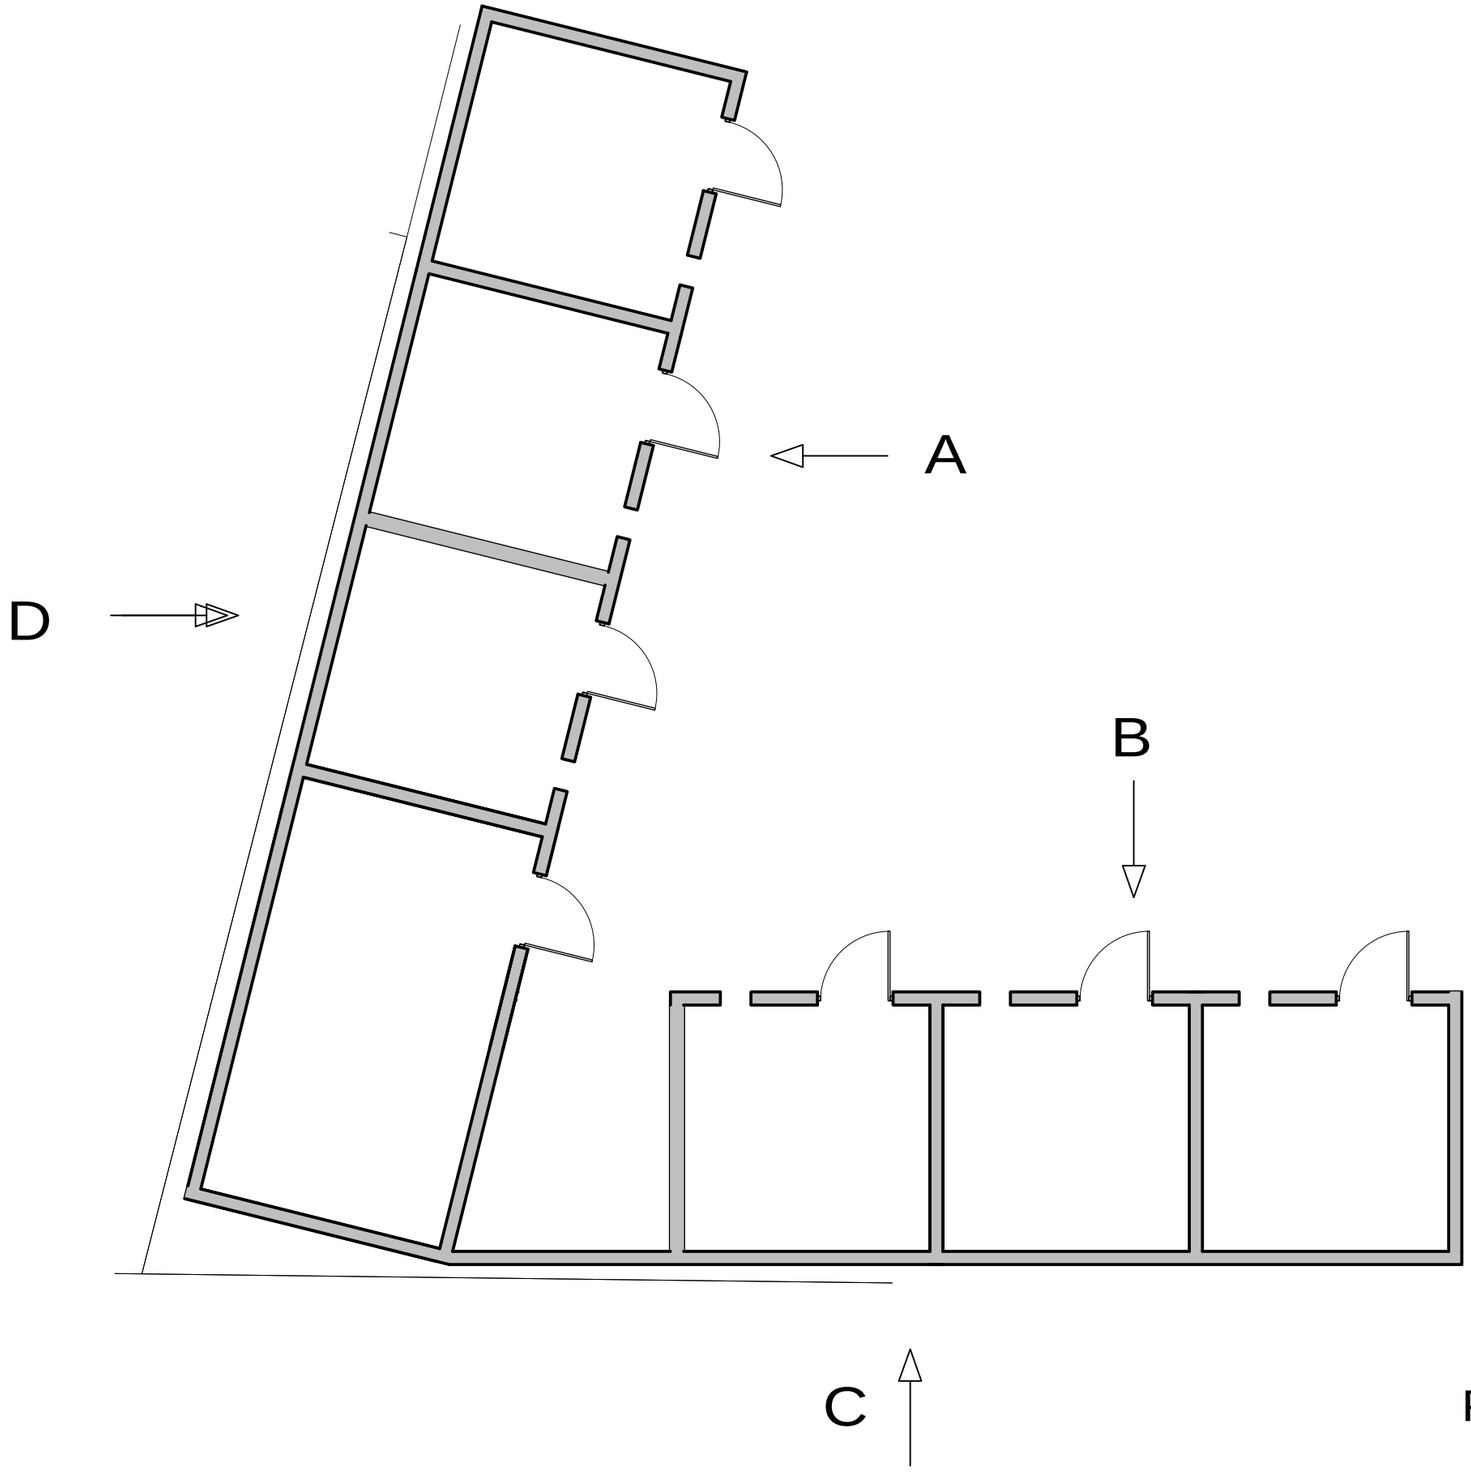

Walls Above DPC

Walls to be timber framed with cladding to external face
A block plinth would be provided internally to a maximum 1.5m above floor level to prevent damage to the structure by the horses

Proposed Garage, Workshop and Hobby Room, Stable Blocks and Horse Walker at Mill House Farm, Derby Road, Lower Kilburn, Belper, DE56 0NG