


new BUILDING POSITION

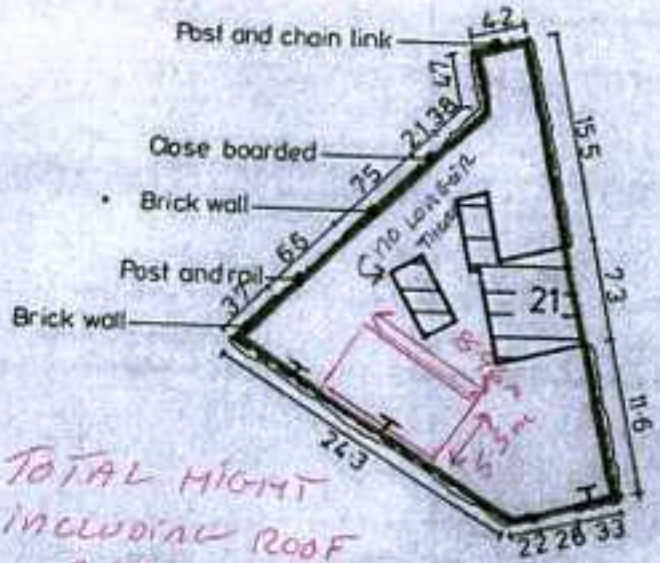

Area edged in red
480 m² or thereabouts.

TOTAL HIGHT INCLUDING ROOF 2.76m

Block Plan, Scale 1:500
Notes:- Shared Gutters



Site Location Plan, Scale:- 1:1250


R. Greenwood
J. M. Greenwood.

AMBER VALLEY DISTRICT COUNCIL Director of Technical Services : Alfreton 832292	Drawn : P.R.J. Checked : Date : Ratio : As Shown.	
Job. THE SALE OF COUNCIL HOUSES.		Serial Nº
Drg. THE SALE OF Nº 21 WESTERN AVENUE, SWANWICK.		1565 Revision

This official copy is incomplete without the preceding notes page.

ORIGINAL GARAGE POSITION



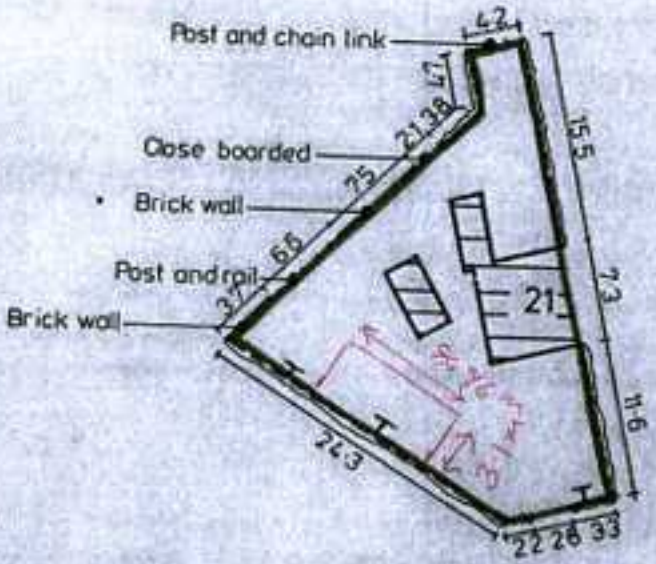

Area edged in red
480 m² or thereabouts.

Block Plan, Scale 1:500
Notes:- Shared Gutters



Site Location Plan, Scale:- 1:1250

R. Greenwood.
J. M. Greenwood.

AMBER VALLEY DISTRICT COUNCIL Director of Technical Services : Alfreton 832292	Drawn : P.R.J. Checked : Date : Ratio : As Shown.	
Job. THE SALE OF COUNCIL HOUSES.		Serial No
Drg. THE SALE OF No. 21 WESTERN AVENUE, SWANWICK.		1565 Revision

This official copy is incomplete without the preceding notes page.