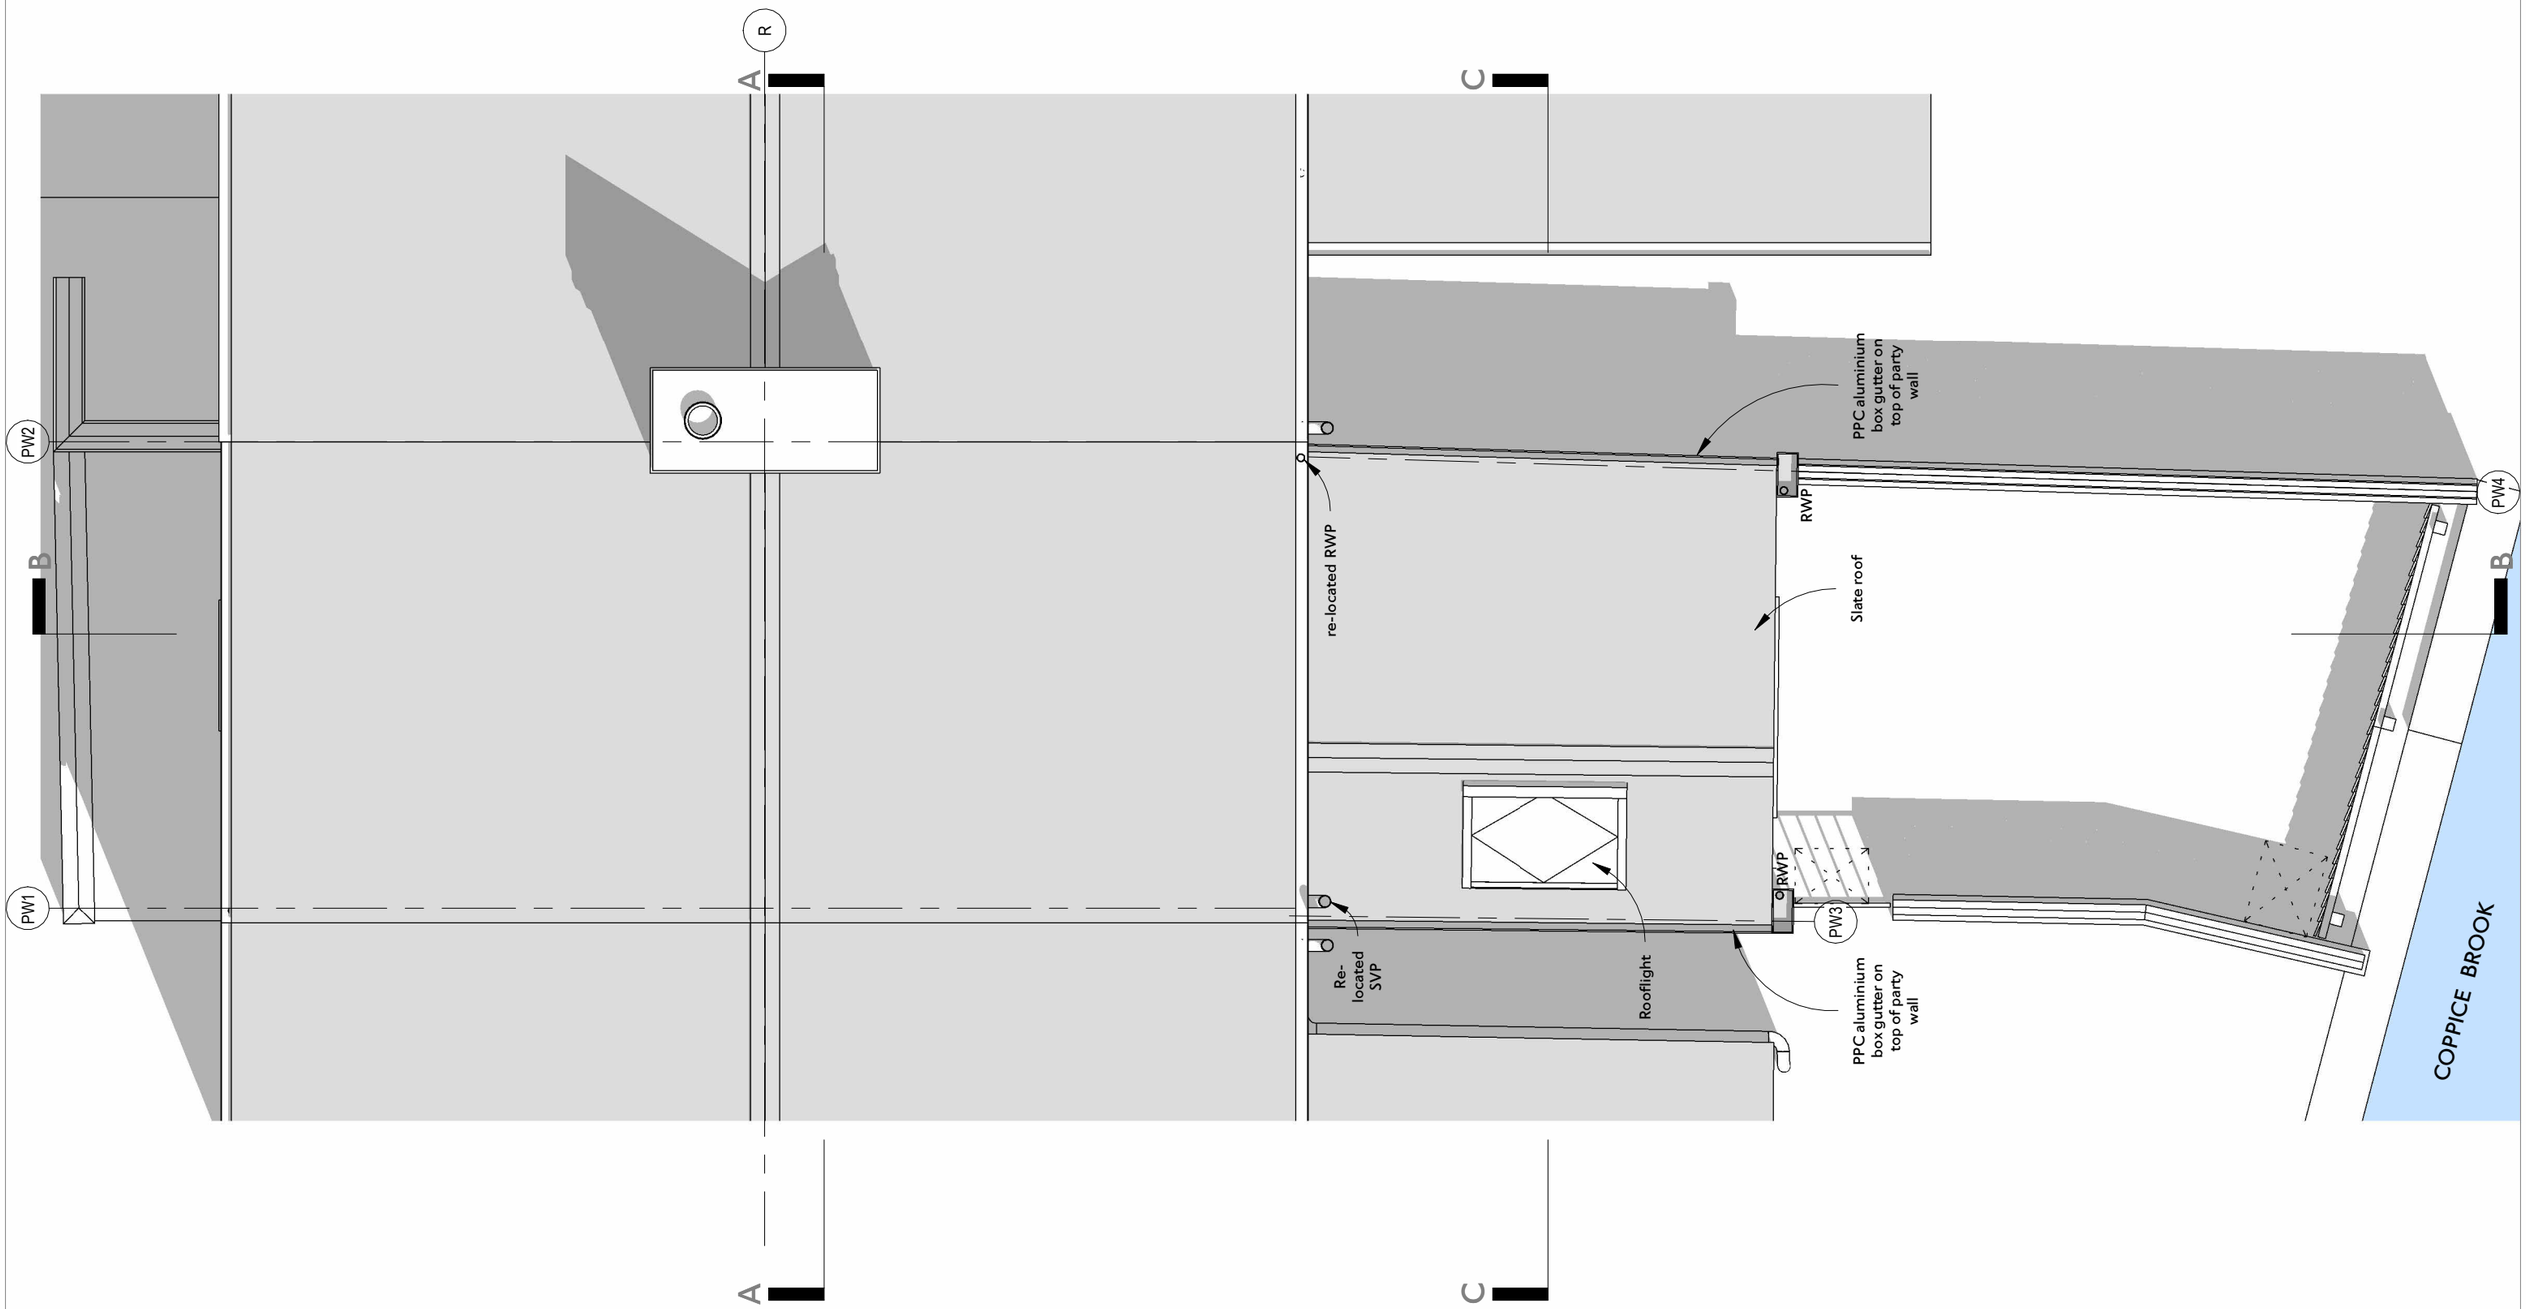

NOTES
Andrew Lees Architect (ALA) shall have no responsibility for any use made of this document other than for that which it was prepared and issued.

All dimensions should be checked on site. It is the Contractor's responsibility to check all governing dimensions and verify all dimensions on site before commencing any work or making any shop drawings.

DO NOT SCALE FROM THIS DRAWING

This drawing is to be read in conjunction with the architectural specification, the CDM documentation, and with the structural, mechanical and electrical drawings and any other relevant design information by others.

Any drawing errors or divergences should be brought to the attention of ALA at the contact details shown on this sheet.

REVISION	DESCRIPTION	DRAWN	CHECKED	DATE
PL2	PL2 - Porch omitted	AWL	AWL	22/11/22
	Issued for planning	AWL	AWL	21/06/22
	First issue	AWL	AWL	17/06/22

INDICATIVE SCALE BAR

0 1 2 3m

1:50

KEY PLAN / NOTES

Daylight / shadow settings: 13:50, 26th April

N

PW = Party Wall

ANDREW LEES ARCHITECT
48 Norwich
South Street
Park Hill
Sheffield
S2 5AY
United Kingdom
E andrew@andrewleesarchitect.co.uk
T 0114 453 6834
M 07941 328 353
www.andrewleesarchitect.co.uk

PROJECT
21 Brookside, Belper

CLIENT
Mrs Linda Hancock

ISSUE STATUS
Planning

DATE FIRST ISSUED
17/06/22

DRAWING TITLE
Roof Plan - as proposed

SCALE
@ A3
1 : 50

DRAWING No.
ALA-032-13

REVISION
PL2