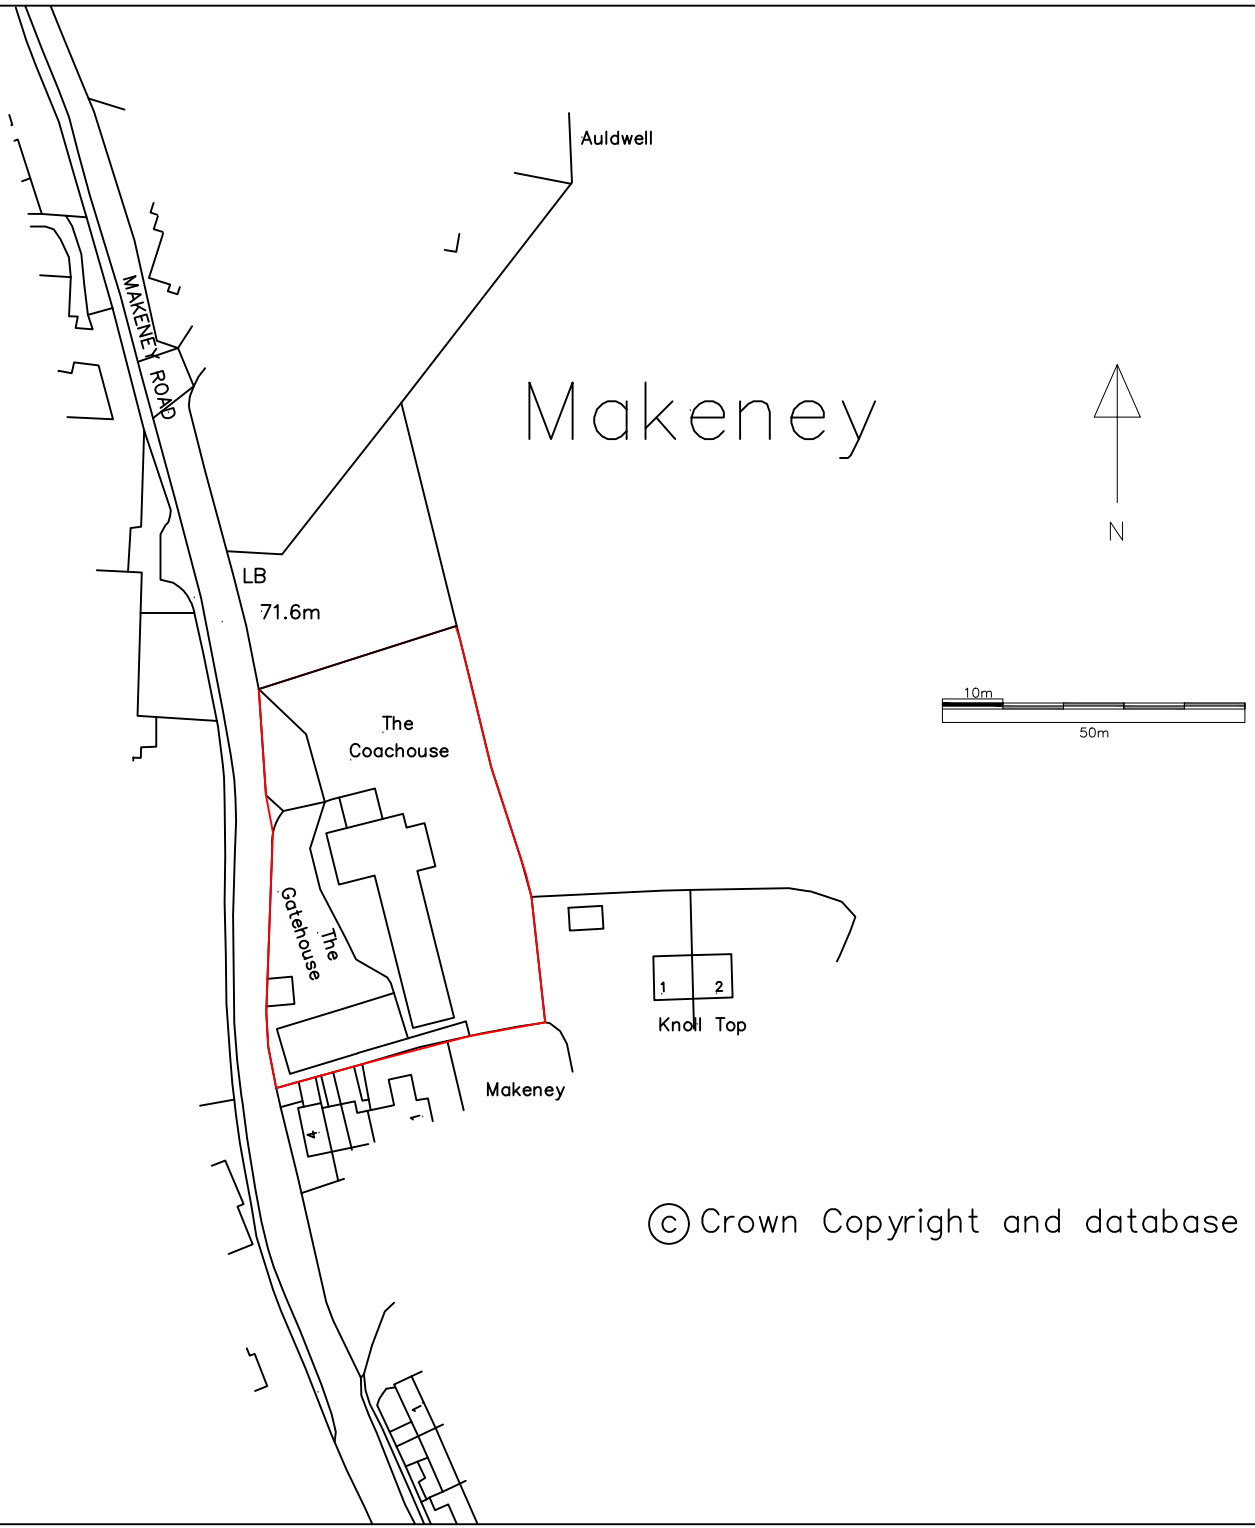


© Crown Copyright and database rights 2022 OS Licence no. 100059809

Site Address:	Drawing Title:	Drawing No: 001
Makeney Holidays The Gate House Makeney Milford DE56 0RS	Site Location Plan All measurements to be checked on site.	
	JF / MC	JF Planning 45 Bakehouse Lane Ockbrook DE723RH jamie@jfplanning.com 07800834034.
Date: October 2022	Scale:1:1200	