NOTES:
All dimensions must be checked on site and not scaled from this drawing.

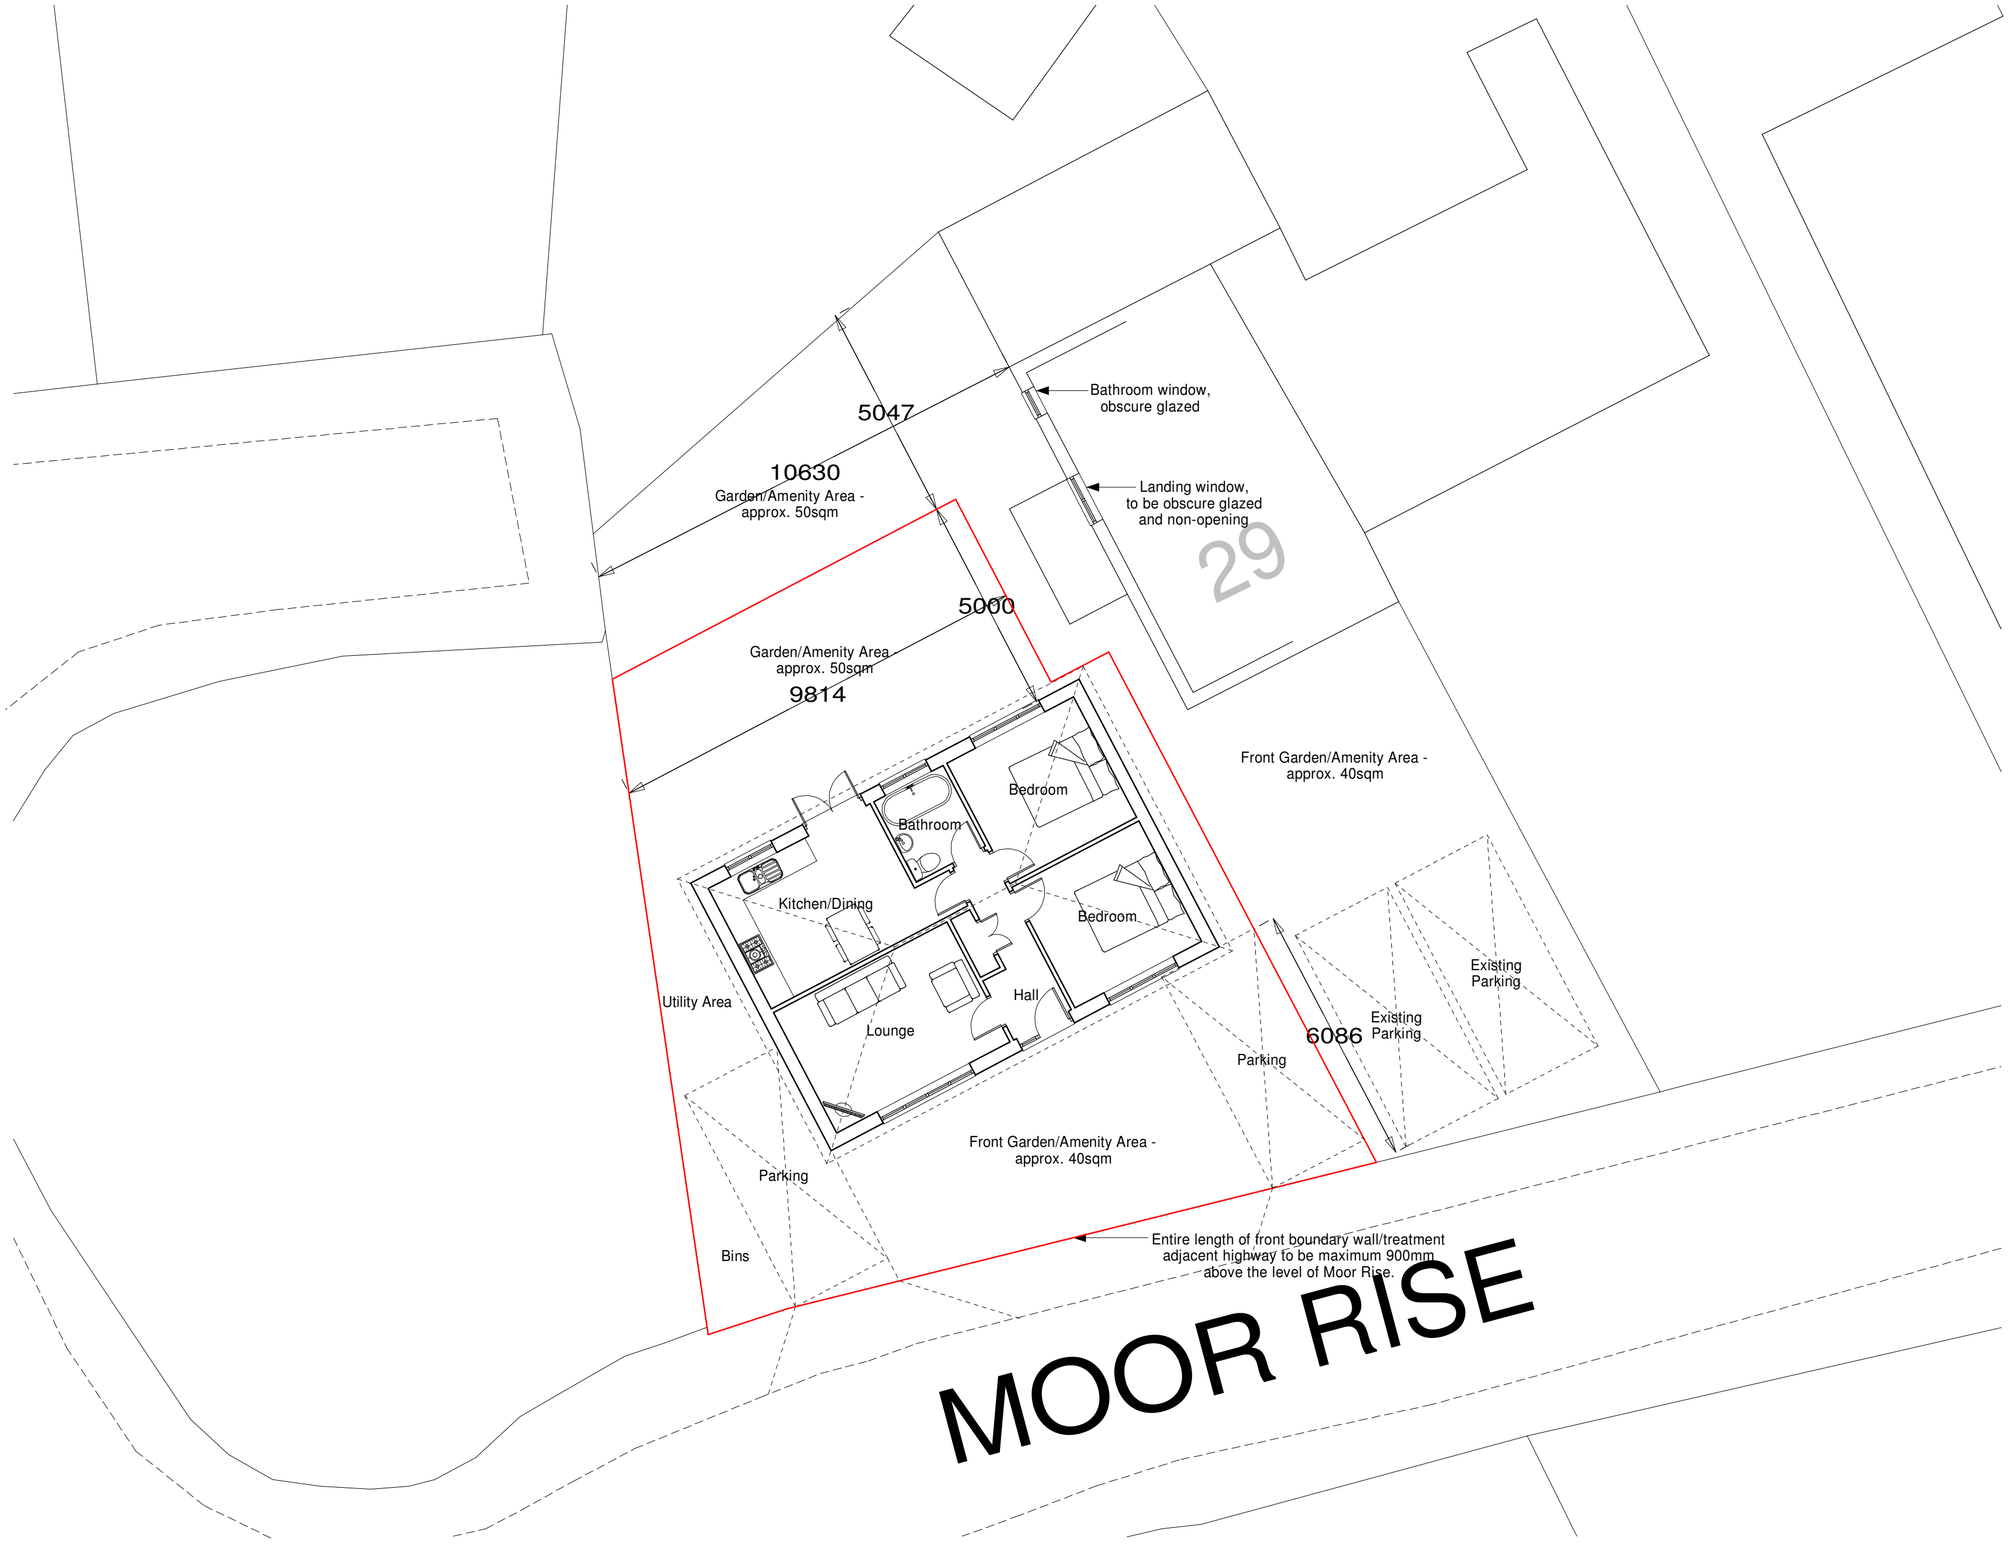

B	Nov 2022	Additional info. added to LPA req.
A	Nov 2022	Garden/Amenity Area added to serve No. 29
	Date	Revisions

©copyright

Client
Mr and Mrs Carter

Job Title
Outline Planning Application for New Dwelling

Land Adjacent to
29 Moor Rise
Holbrook
Belper
Derbyshire
DE56 0TR

Drawing Title
Indicative Floor Plan

Scale
1:100 @ A2

Date
Nov 2022

Drawn by
-

Drg No.
0922/2268 - 2

Rev.
B