

AMENDENTS




REAR ELEVATION NORTH EAST SCALE 1:50

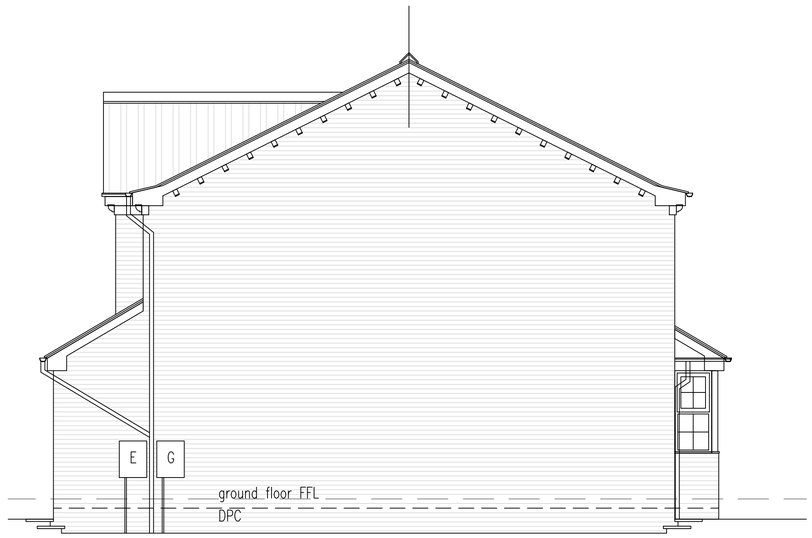


SIDE ELEVATION SOUTH EAST TO No. 14 FALCONS RISE SCALE 1:50

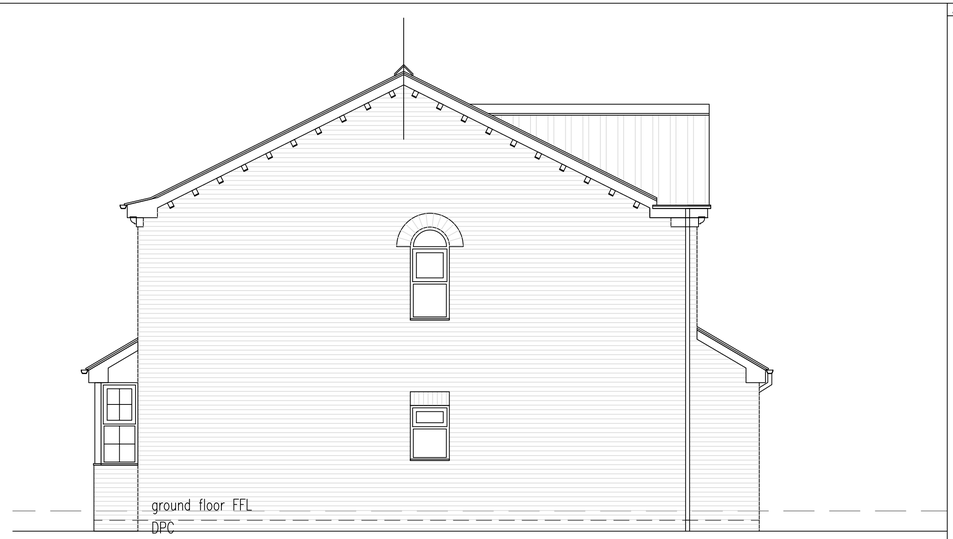

SIDE ELEVATION NORTH WEST TO No. 18 FALCONS RISE SCALE 1:50

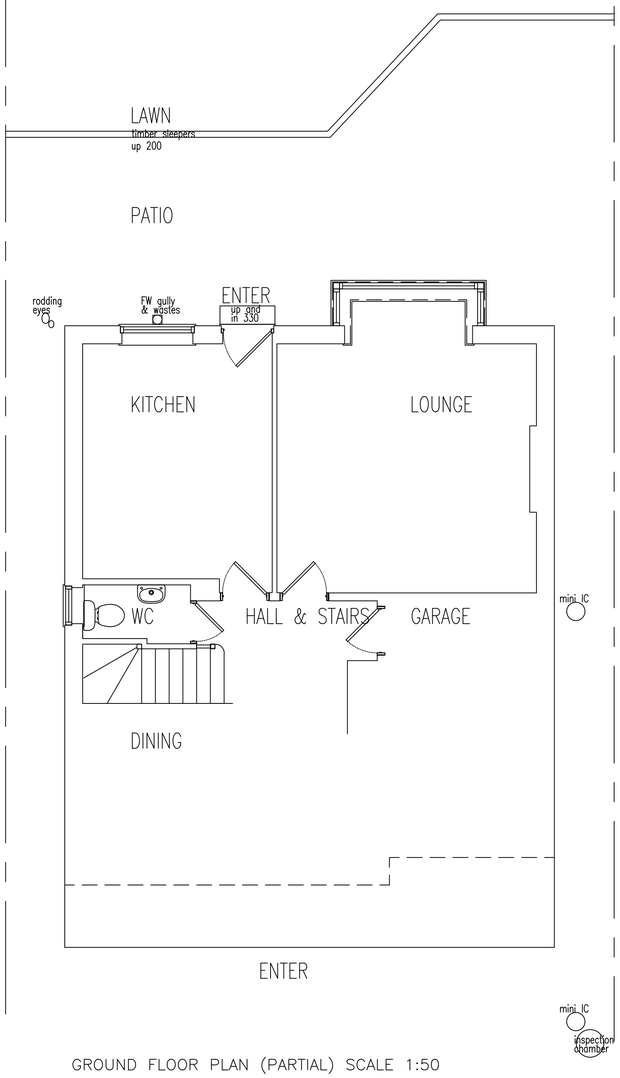

GROUND FLOOR PLAN (PARTIAL) SCALE 1:50

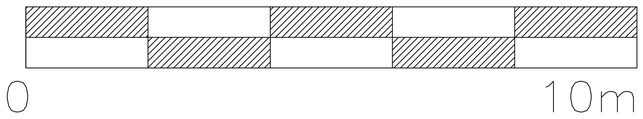



AS EXISTING

PROJECT NAME Extension & Alterations to Dwelling 16 Falcons Rise Belper			JOB NO. DMA22-013
DRAWING TITLE Survey as Existing Existing Part Plans and Elevations.			DWG NO. EX 81 01
SCALE 1:50	DRAWN BY DM	DATE 11/11/22	REV. -

This drawing is copyright. Contractor must check all dimensions on site, working only from grid & figure dimensions. Any discrepancies are to be reported to the designer before work commences.

RIBA Chartered Practice

David McPhee Chartered Architect

1 Rutland Drive Mickleover Derby DE3 9FW Tel- 01332 988279 E mail- dave@davidmcpheearchitect.co.uk