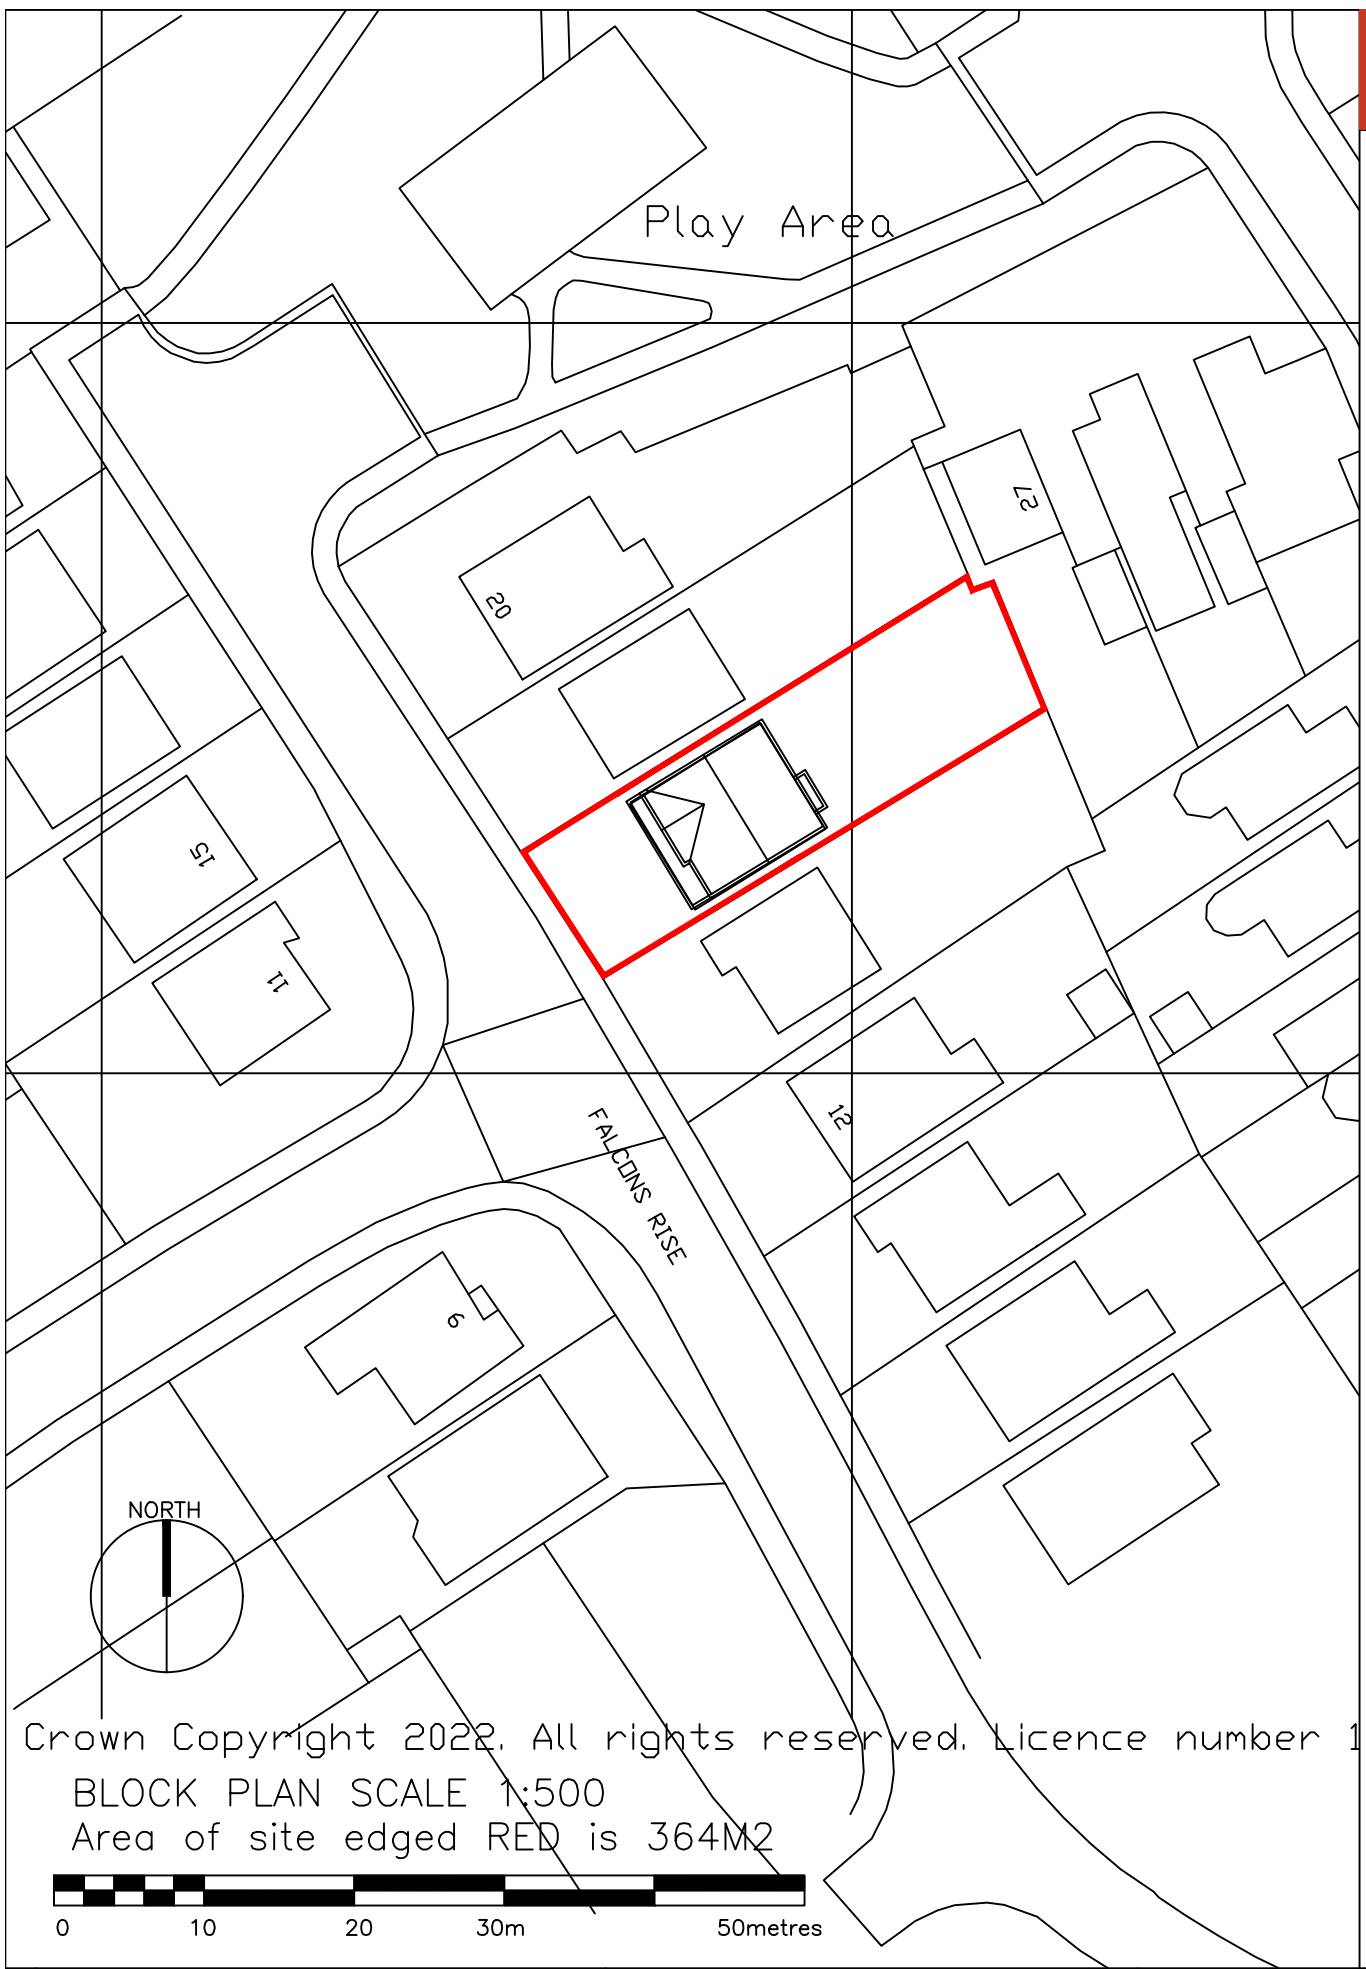


Crown Copyright 2022. All rights reserved. Licence number 1

BLOCK PLAN SCALE 1:500
Area of site edged RED is 364M2

0 10 20 30m 50metres

RIBA Chartered Practice

David McPhee Chartered Architect
1 Rutland Drive Mickleover Derby DE3 9FW Tel- 01332 988279 E mail- dave@davidmcpheearchitect.co.uk

AMENDENTS

PROJECT NAME Extension & Alterations to Dwelling 16 Falcons Rise Belper			JOB NO. DMA22–013
DRAWING TITLE Survey as Existing Block Plan as Existing.			DWG NO. EX 81 03
SCALE 1:500	DRAWN BY DMcPhee	DATE 11/11/22	REV. –

This drawing is copyright
Contractor must check all dimensions on site, working only from grid & figure dimensions.
Any discrepancies are to be reported to the designer before work commences.