AMENDENTS
A design development following meeting with clients DM 21/11/2022




REAR ELEVATION NORTH EAST SCALE 1:50




SIDE ELEVATION SOUTH EAST TO No. 14 FALCONS RISE SCALE 1:50



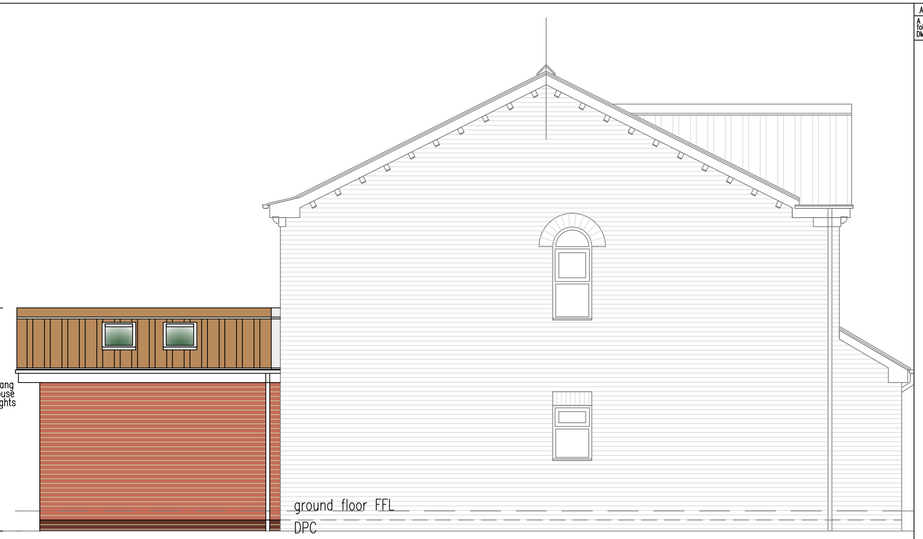

SIDE ELEVATION NORTH WEST TO No. 18 FALCONS RISE SCALE 1:50

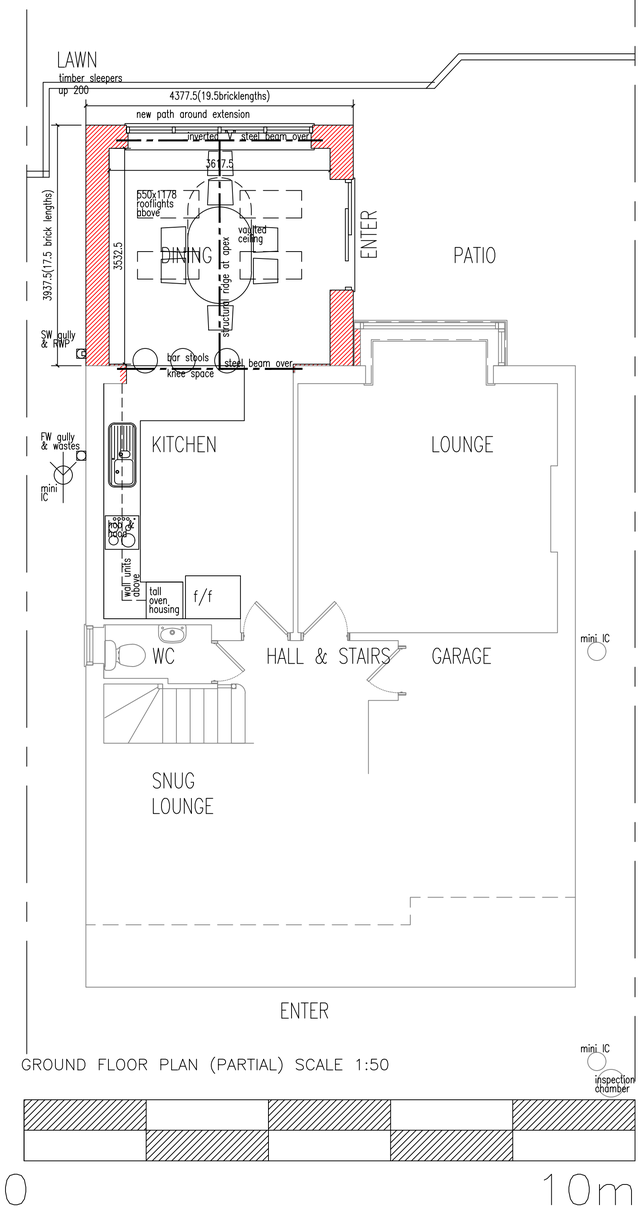

GROUND FLOOR PLAN (PARTIAL) SCALE 1:50



AS PROPOSED

David McPhee Chartered Architect
1 Rutland Drive Mickleover Derby DE3 9FW Tel- 01332 988279 E mail- dave@davidmcpheearchitect.co.uk

RIBA Chartered Practice

PROJECT NAME Extension & Alterations to Dwelling 16 Falcons Rise Belper			JOB NO. DMA22-013
DRAWING TITLE Scheme Design 01 Part Plans and Elevations as Proposed.			DWG NO. SK 81 01
SCALE 1:50	DRAWN BY DM	DATE 17/11/22	REV. A

This drawing is copyright. Contractor must check all dimensions on site, working only from grid & figure dimensions. Any discrepancies are to be reported to the designer before work commences.