
North



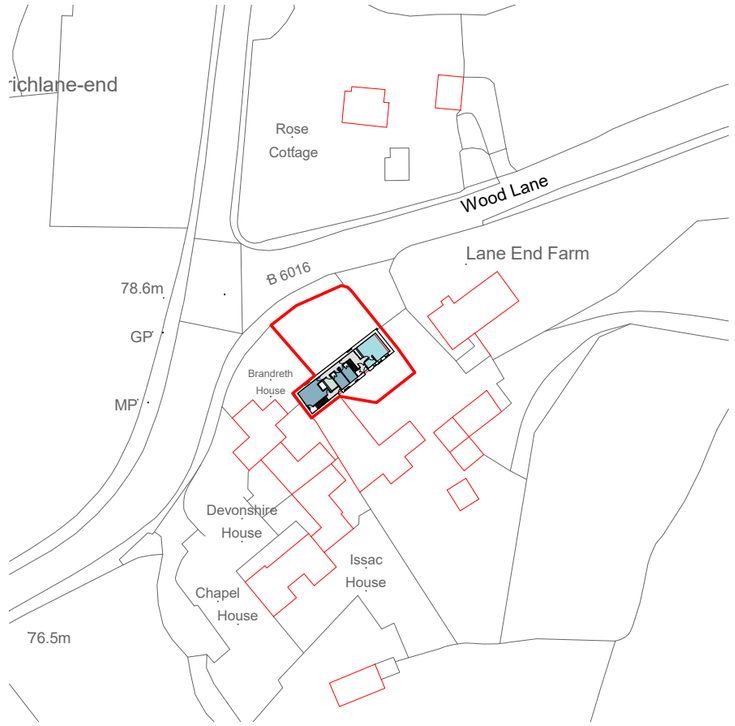

1 Site Block Plan

1 : 500

0m 10m 20m 30m 40m 50m

VISUAL SCALE 1:500 @ A3

2 Site Location Plan

1 : 1250

0m 25m 50m 75m 100m 125m

VISUAL SCALE 1:1250 @ A3

MHA
MANNING HOLDEN ARCHITECTS

*All dimensions to be checked on site prior to the contractor starting work. This drawing does not indicate structural design - a Structural Engineer should be appointed to undertake detailed structural design and calculations. This drawing has been prepared solely for the purposes of obtaining planning consent and should not be used for construction purposes. No liability will be accepted should this drawing be used for anything other than a planning drawing.

PROJECT
Lane End Barn

SHEET
Existing Site Plans

CLIENT
Andy Wright

Date
14/10/2021

Project number
258

Scale (@ A3)
As indicated

Drawn by
RI

Checked by
AM

DRAWING NUMBER
GP-EX-04

REV

14/10/2021 11:31:28