Scale 1:50

0 1 2 3 4 5

Scale 1:100


0 1 2 3 4 5 10




Front Elevation facing
Chancery Close
scale 1:100

Side Elevation facing
No. 12 Chancery Close

Side Elevation facing
No. 9 Chancery Close
(rear elevation n/a to
this application)

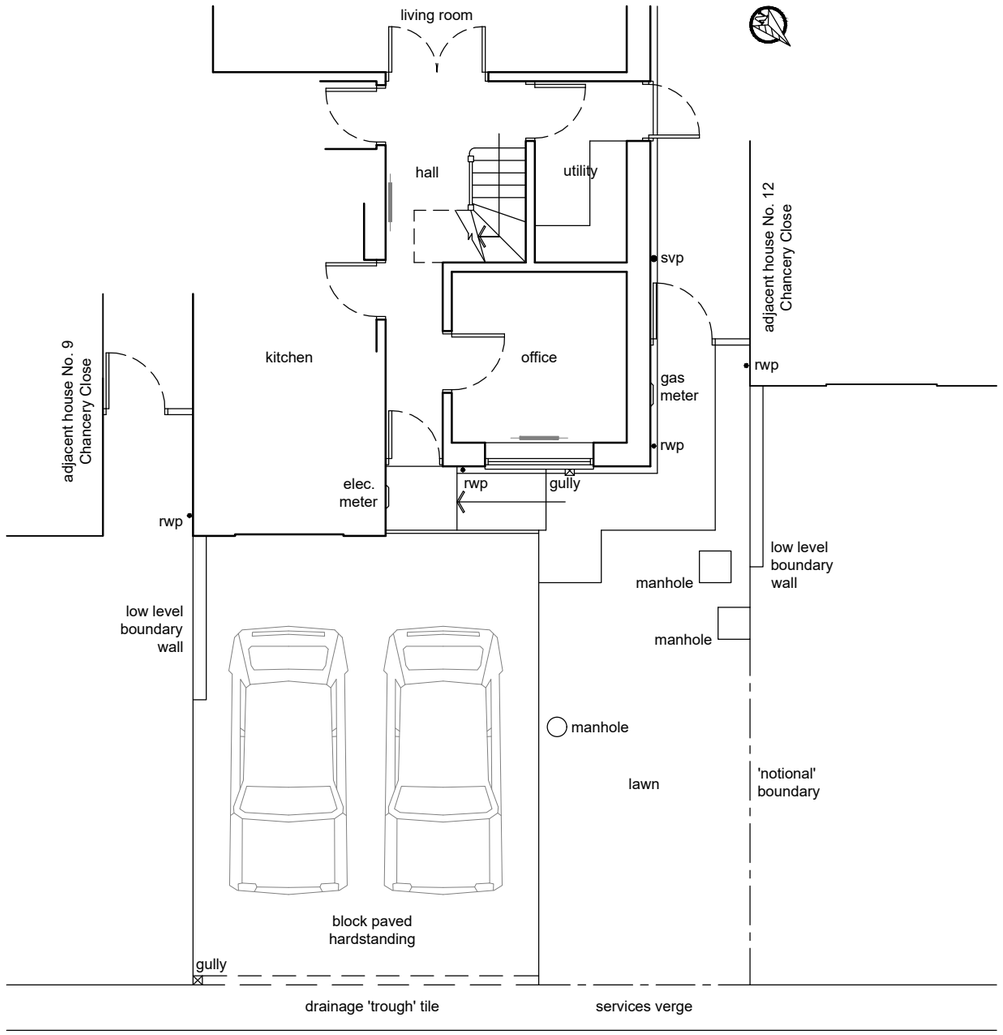

Partial Block Plan - scale 1:100

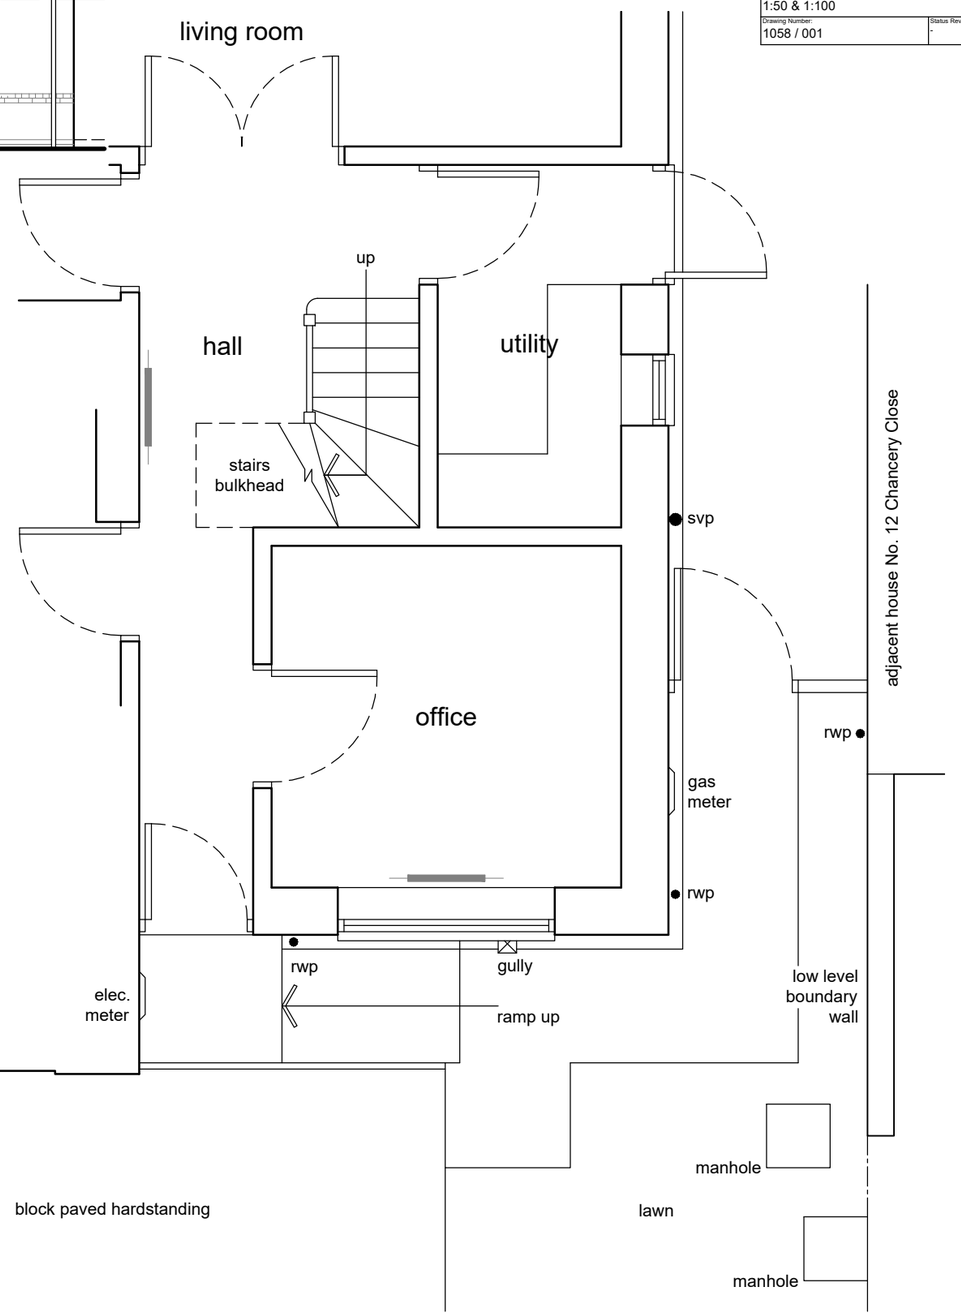

Partial Ground Floor Plan - scale 1:50

Revisions:
-

Home Extension Plans
Architectural Technology Design Professionals
Corner House, Suite 5a-5c, 2 / 4 Albert Road,
Ripley, Derbyshire, DE5 3FZ.

Tel: 0739 800 99 79. Facebook: homeextensionplans
E: homeextensionplans@outlook.com

Project Title:
Proposed Single Storey Front Extension
11 Chancery Close, Ripley,
Derbyshire, DE5 3UT.

Client: Mr. & Mrs. J. Day.

Drawing Title:
Existing Partial Block Plan & Elevations.

Drawing Status:
Planning Application

Drawn by:	Date:	Paper Size:
RpB	April 2022	A3

Scale:
1:50 & 1:100

Drawing Number:	Status Revision:
1058 / 001	-

Notes:

Copyright:This drawing is the property of Home Extension Plans & must not be reproduced wholly or in part, nor the information therein disclosed to a third party, without the written consent of the owners.