
© COPYRIGHT CUDOT. DO NOT SCALE FROM DRAWING NOTIFY CUDOT IMMEDIATELY ON DISCOVERY OF DISCREPANCIES.

Planning Drawing - Not For Construction

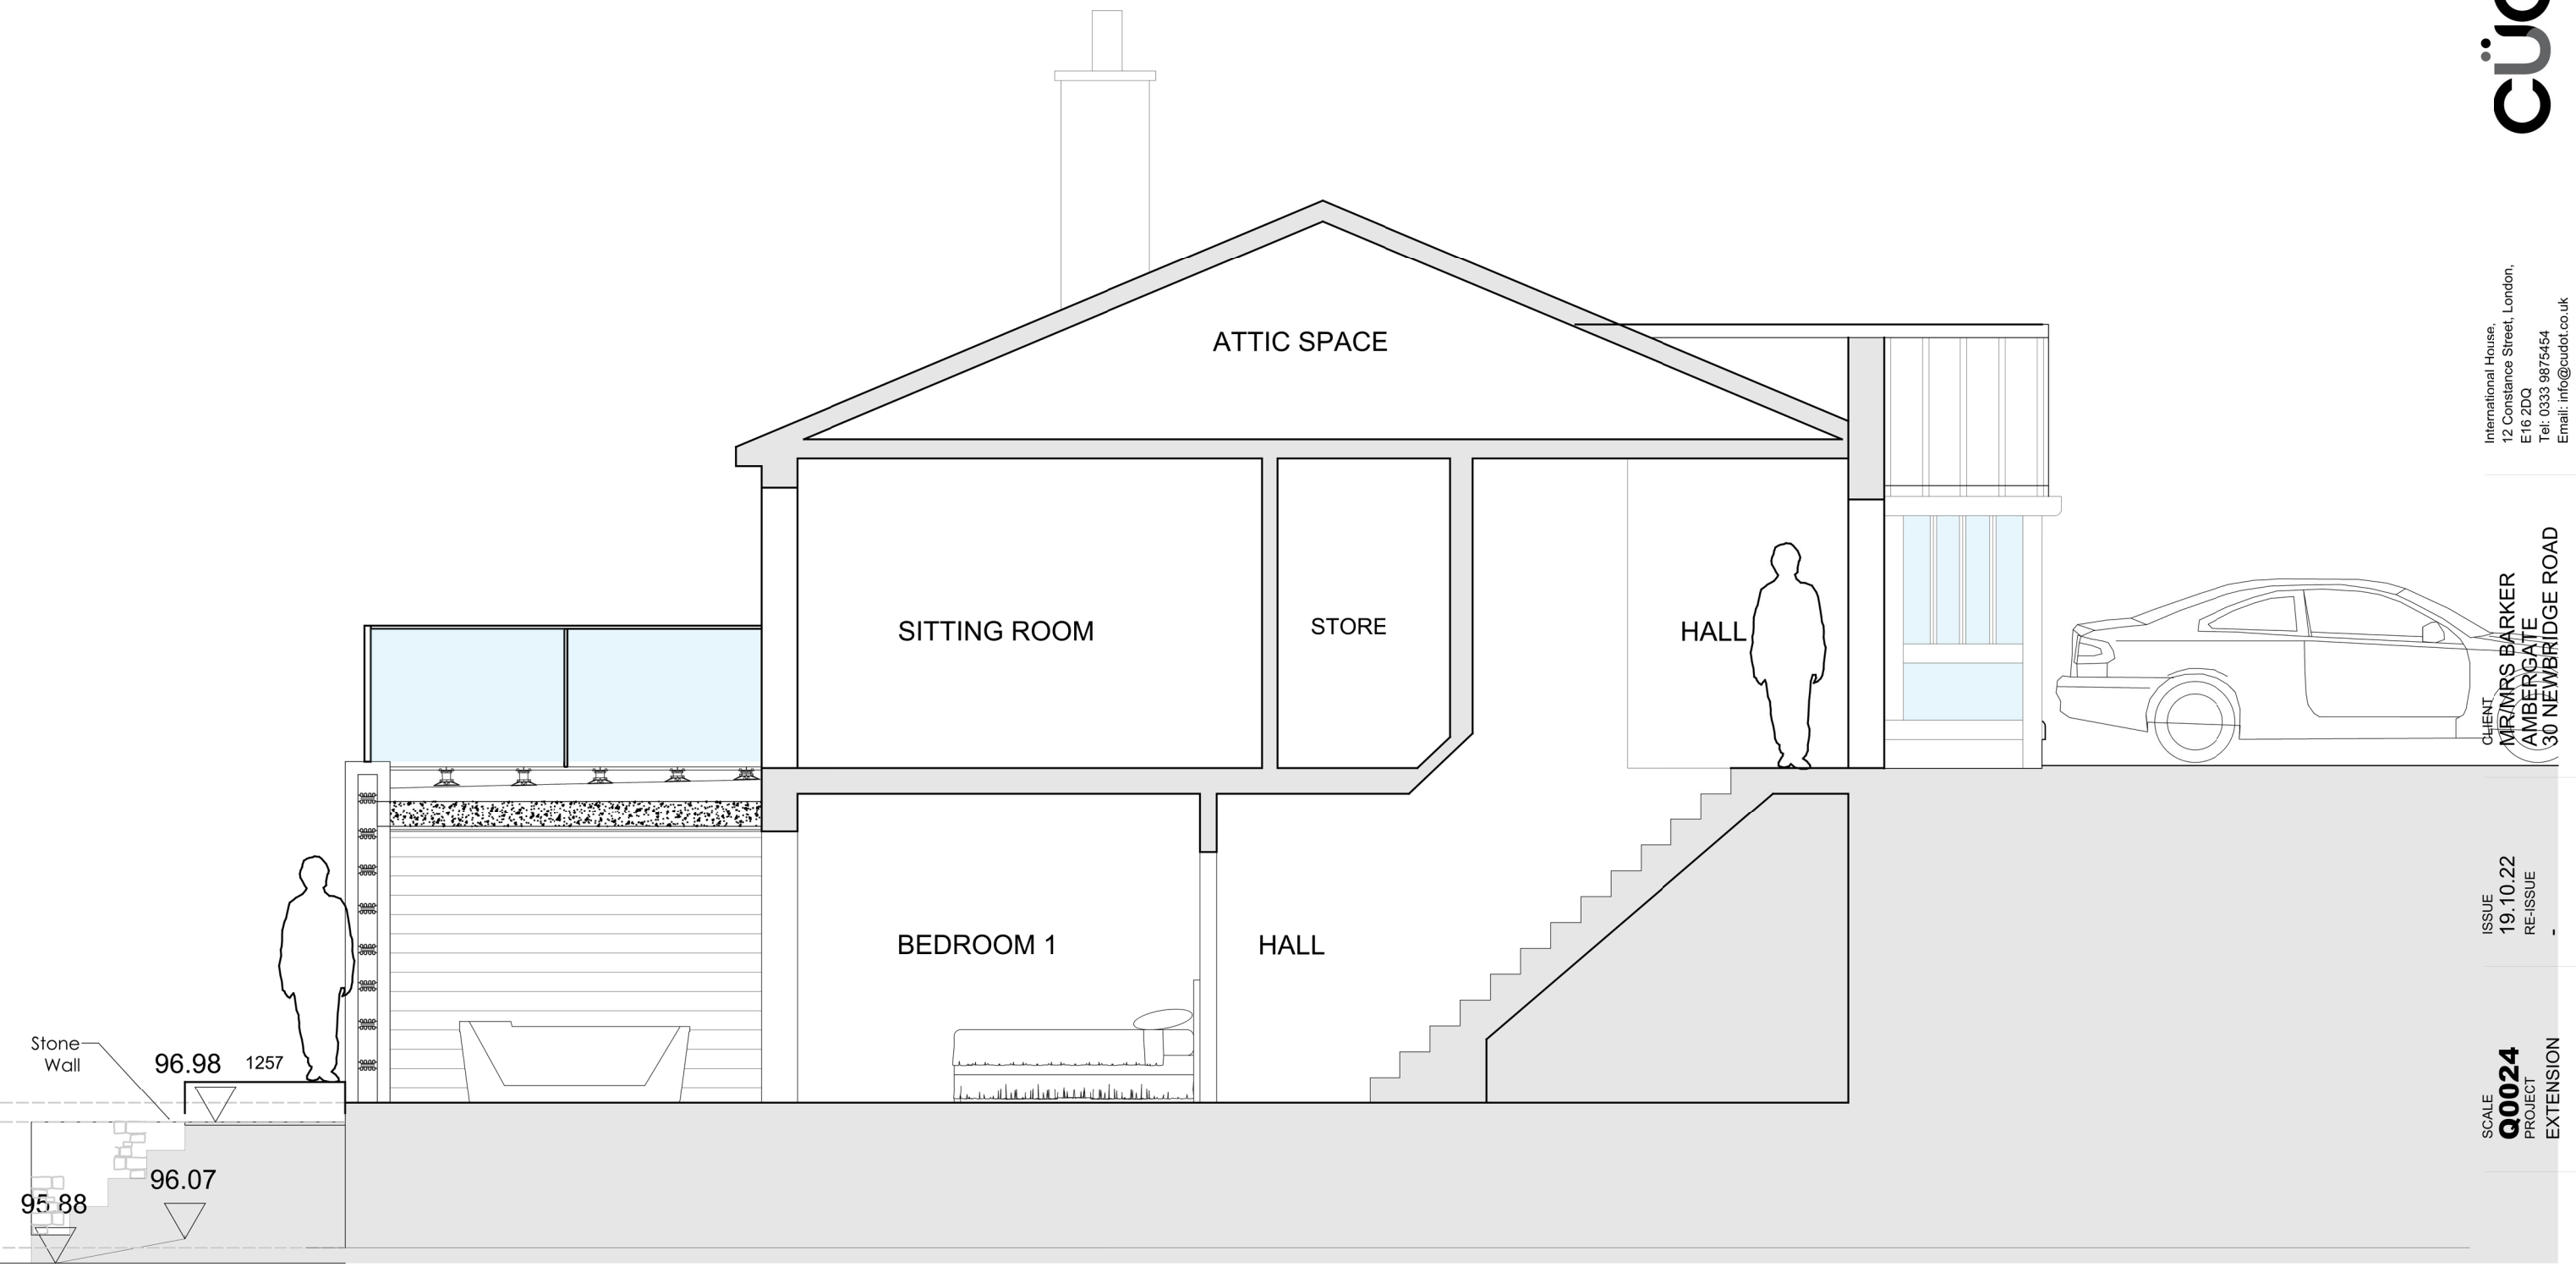

- Proposed Section A-A
Scale - 1:50

DATUM LEVEL = 96.00m

A	Extension amended to suit floor plan	VB	15.11.22

cudot®
International House,
12 Constance Street, London,
E16 2DQ
Tel: 0333 9875454
Email: info@cudot.co.uk
www.cudot.co.uk

CLIENT
MR/MRS BARKER
AMBERGATE
30 NEWBRIDGE ROAD

ISSUE
19.10.22
RE-ISSUE
-

SCALE
Q0024
PROJECT
EXTENSION

SCALE
1:50
DRAWN BY
VB
DESCRIPTION
PROPOSED SECTION

PL
07A