
© COPYRIGHT CUDOT. DO NOT SCALE FROM DRAWING NOTIFY CUDOT IMMEDIATELY ON DISCOVERY OF DISCREPANCIES.

Planning Drawing - Not For Construction

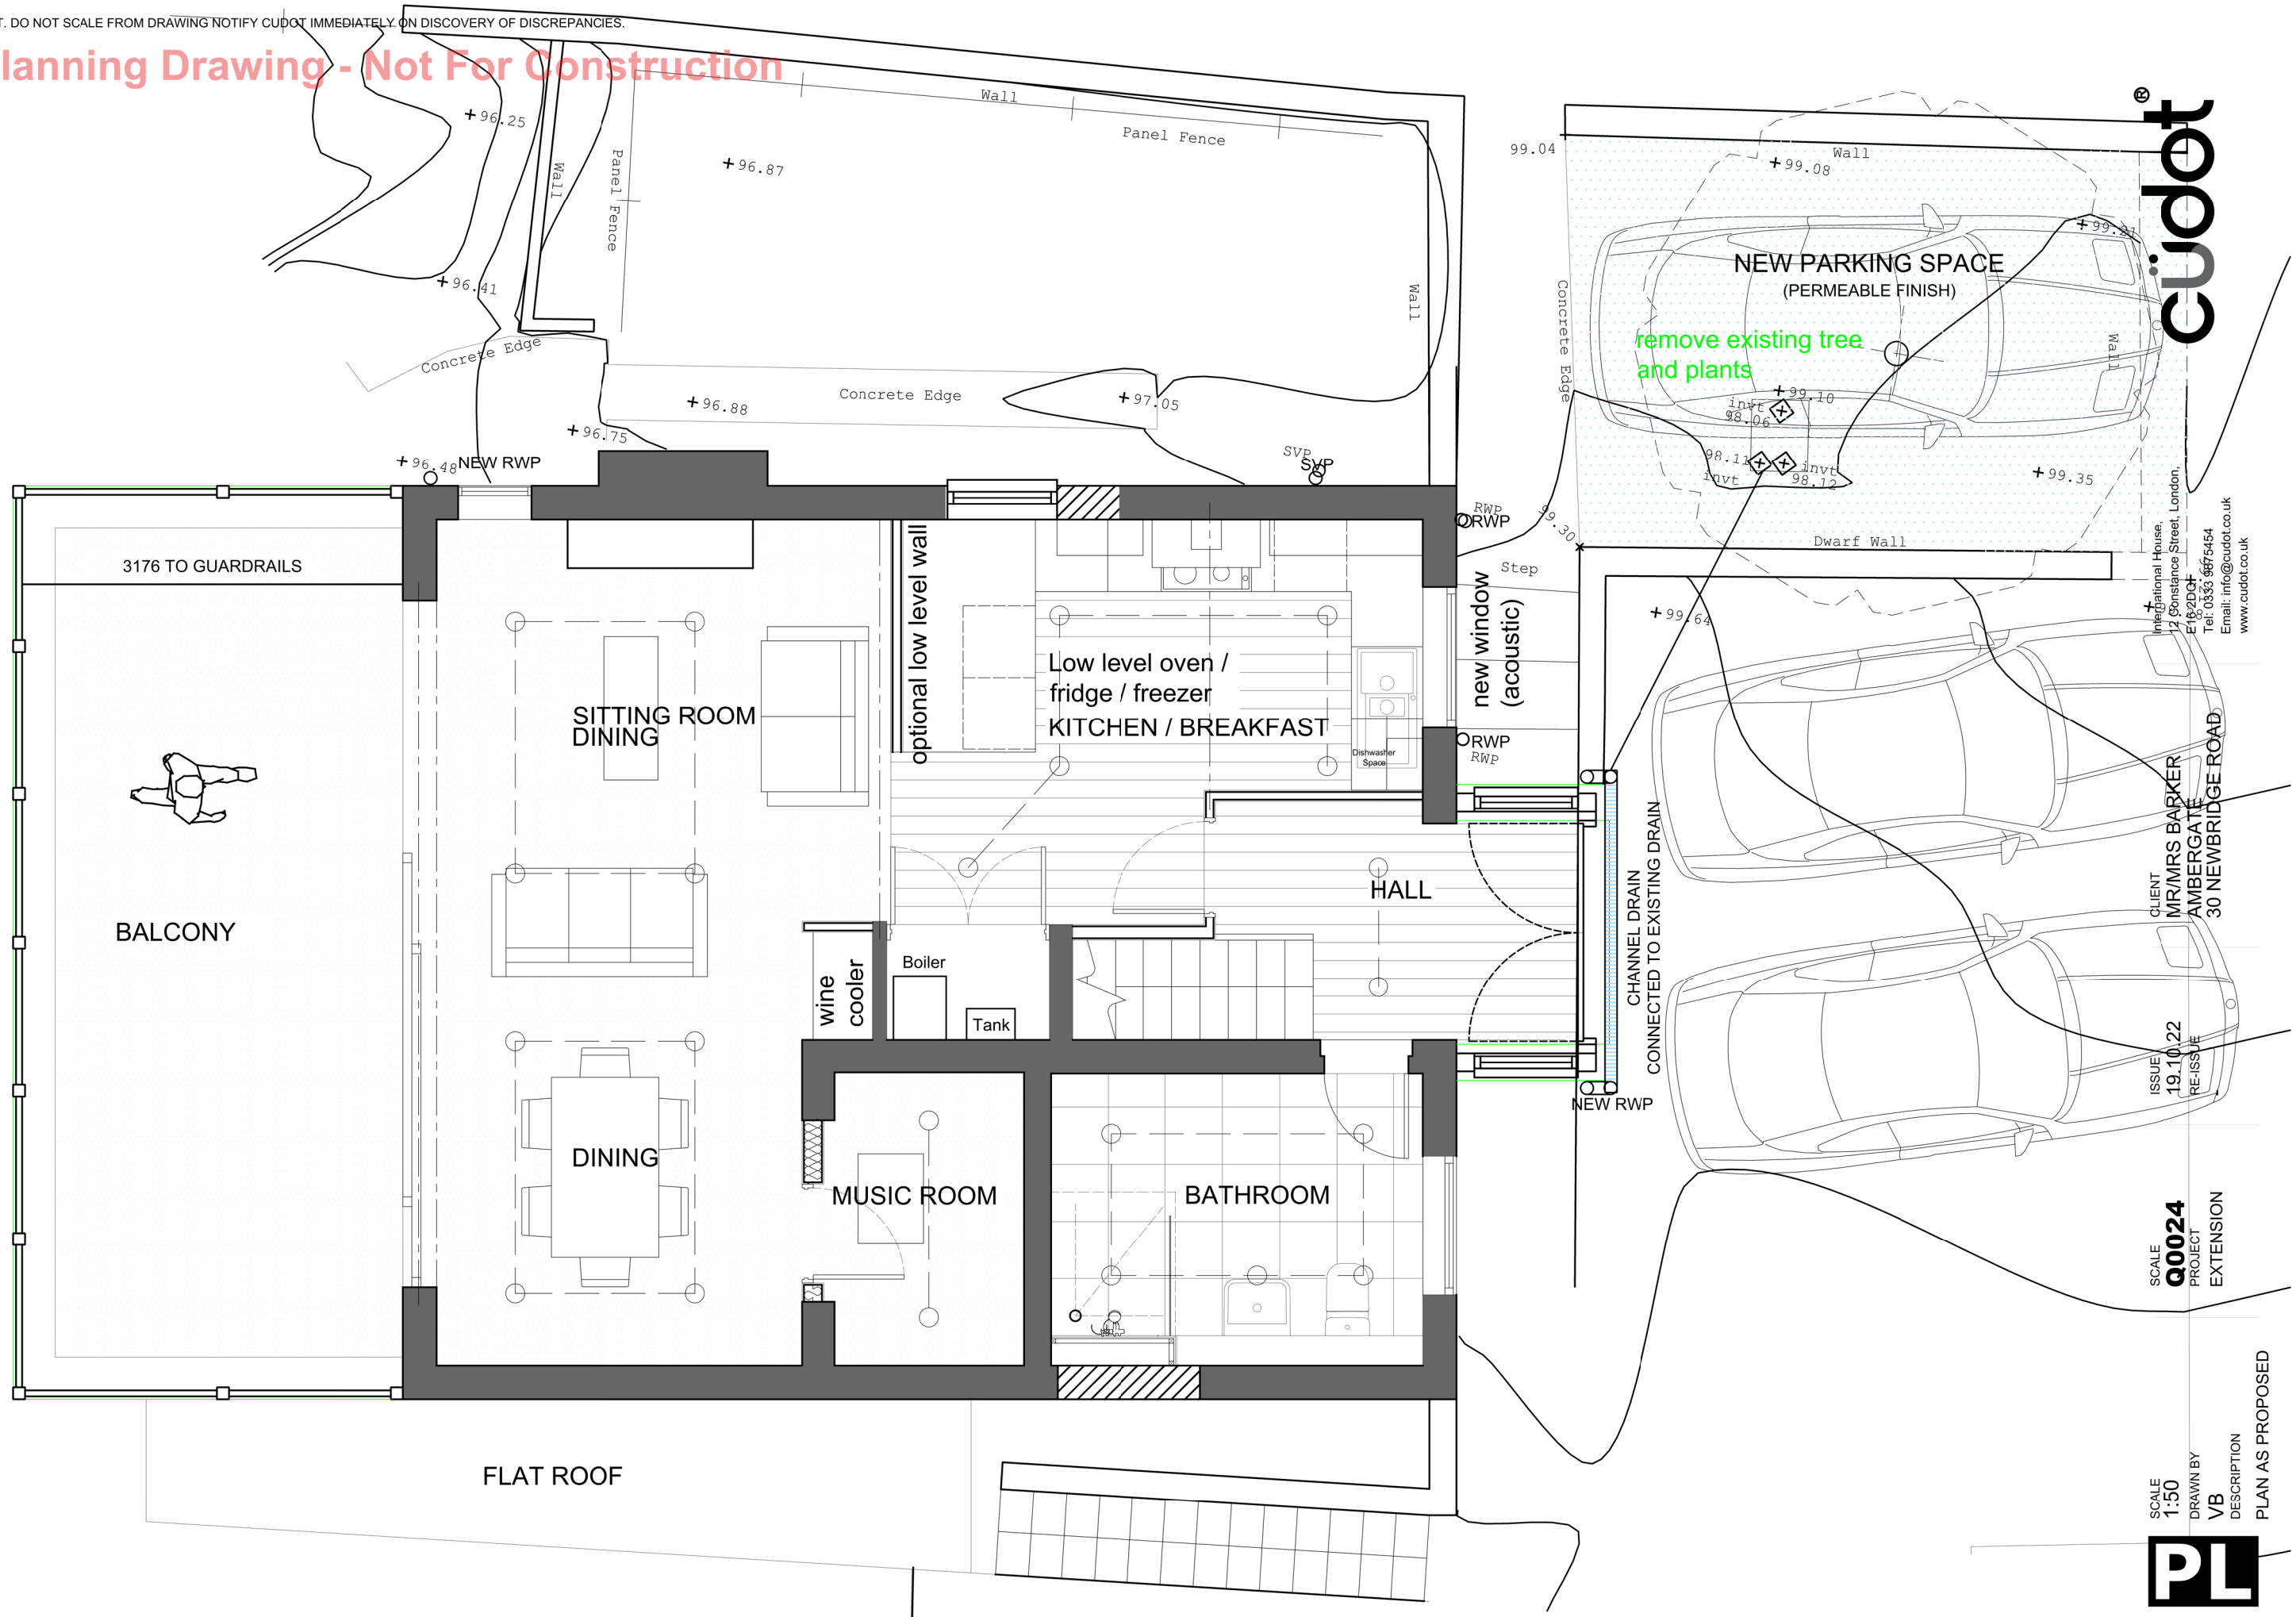

cudot®
International House,
12 Constance Street, London,
E16 2DQ
Tel: 0333 9975454
Email: info@cudot.co.uk
www.cudot.co.uk

CLIENT
MR/MRS BARKER
AMBERGATE
30 NEWBRIDGE ROAD

ISSUE
19.10.22
RE-ISSUE

SCALE
Q0024
PROJECT
EXTENSION

SCALE
1:50
DRAWN BY
VB
DESCRIPTION
PLAN AS PROPOSED

PL
06B

B PROPOSED UPPER GROUND

SCALE: 1:50

A	Dimension setting out amended	VB	15.11.22
B	Car parking space added	VB	17.11.22