
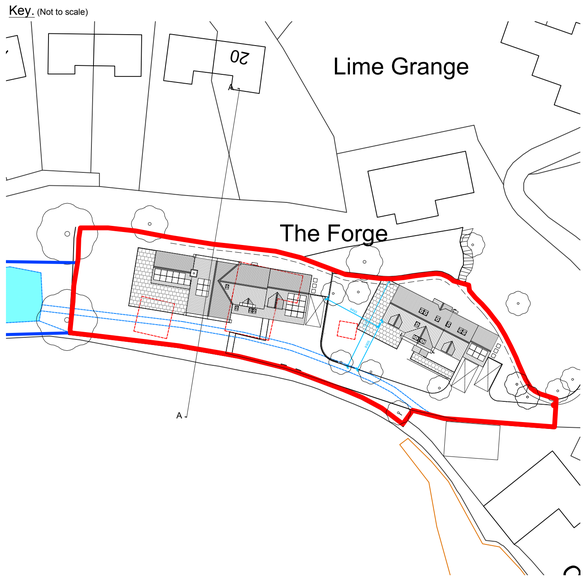


Proposed Peter James Homes Development.

Proposed Dwelling.

Existing Property to North.

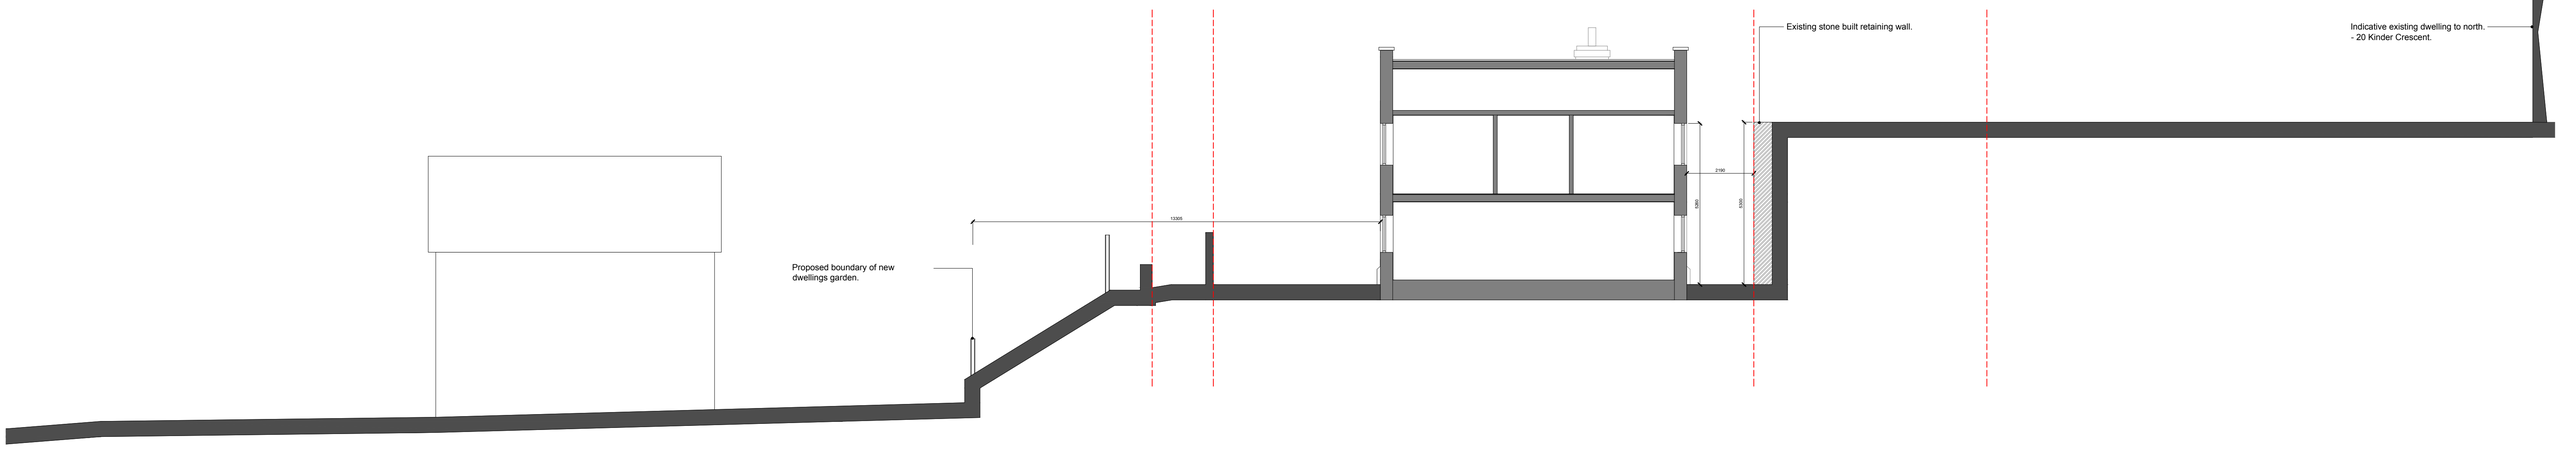

Site Boundaries.

15 001 Proposed Site Long Section AA.
1:100

0 1 2 3 4 5
metres

1:100

FILE: *Promap-1467901-1569044-720-0 REV A.dwg*

Rev.	Drawn	Comments	Date

Status Planning

dkmy architects ltd
Davidson Keighley Marston Yates
10 Spencer Road, Belper, Derbyshire, DE56 1JY
e: info@dkmy.co.uk
m: 07847 329 233
w: www.dkmy.co.uk

PROJECT
Proposed 2 no. houses on the former site of 'Flagstones', Drover's Way, Bullbridge, Ambergate.

CLIENT
Mr C. Sleath

TITLE
Proposed Long Site Section AA

DRAWN	CHECKED
HH	RjK
NUMBER	REVISION
21-123-08-15	
SCALE	DATE
1:100	Aug '22

ORIGINAL SIZE
A1