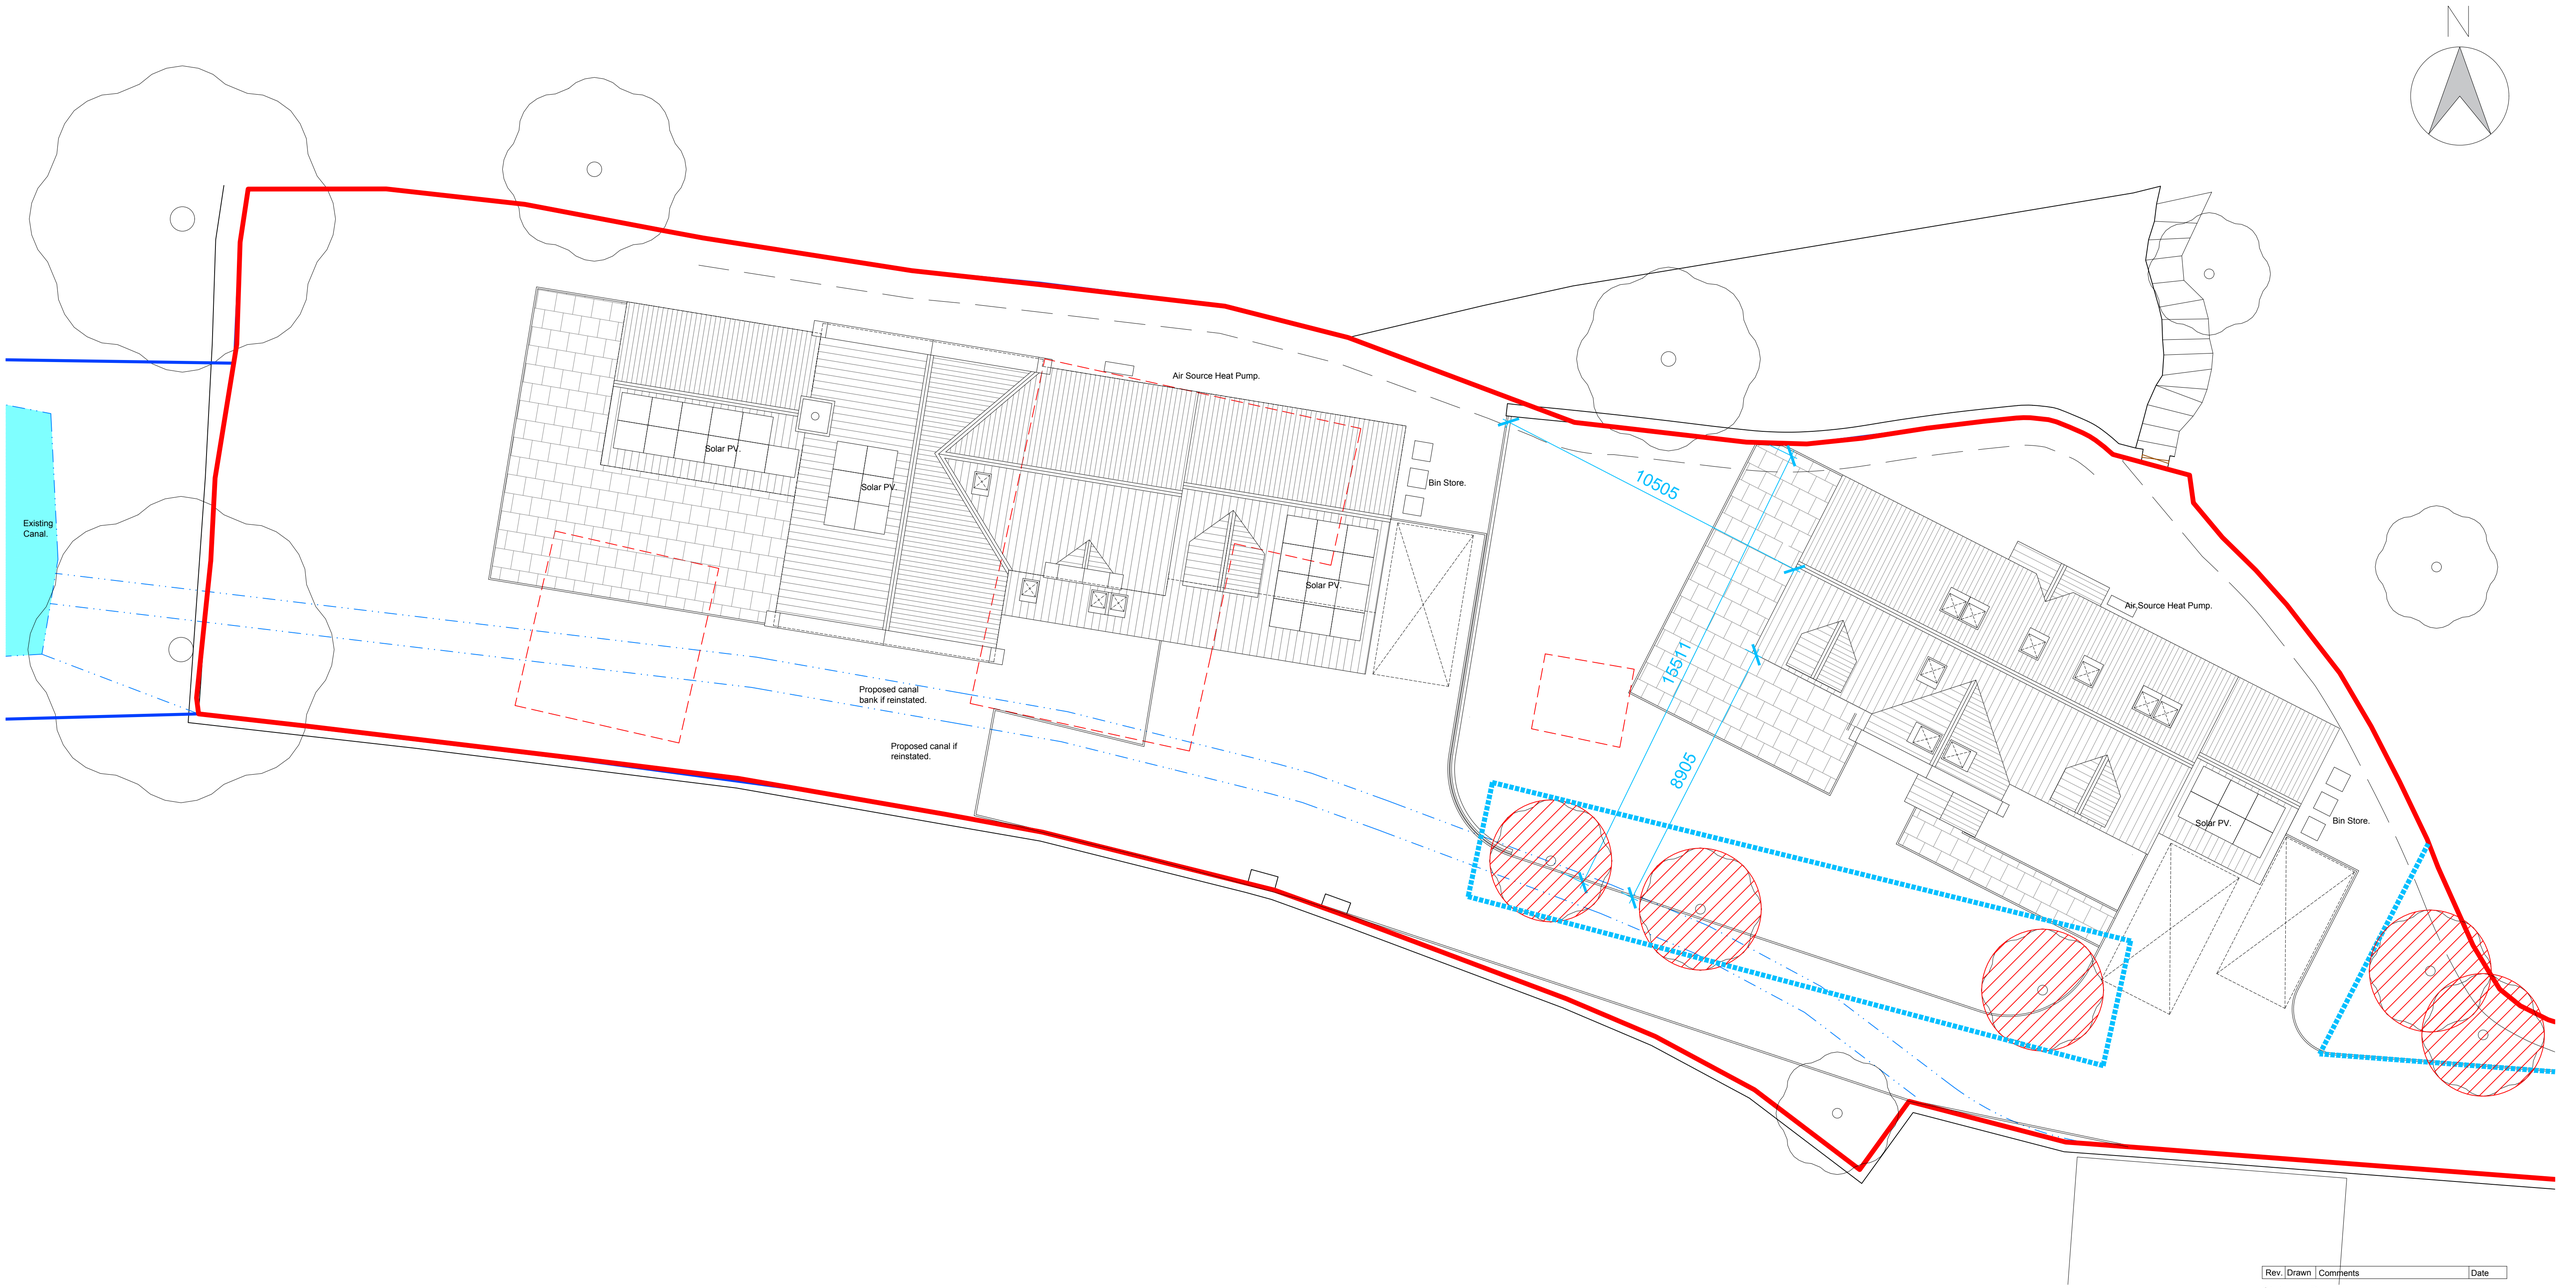


Line of ownership.

Line of plot.

Root Protection Area.

Scaffold Protective Fence as BS5837:2012.

09 / 001 Proposed site plan 1:100

0 1 2 3 4 5
metres

1:100

FILE: *Promap-1467901-1569044-720-0 REV A.dwg*

Rev.	Drawn	Comments	Date

Status Planning

dkmy architects ltd
Davidson Keighley Marston Yates
10 Spencer Road, Belper, Derbyshire, DE56 1JY
e: info@dkmy.co.uk
m: 07847 329 233
w: www.dkmy.co.uk

PROJECT
Proposed 2 no. houses on the former site of 'Flagstones', Drover's Way, Bullbridge, Ambergate.

CLIENT
Mr C. Sleath

TITLE
Proposed Site Plan

DRAWN	CHECKED	
HH	RjK	
NUMBER	REVISION	ORIGINAL SIZE
21-123-08-09	B	A1
SCALE	DATE	
1:100	Nov '21	