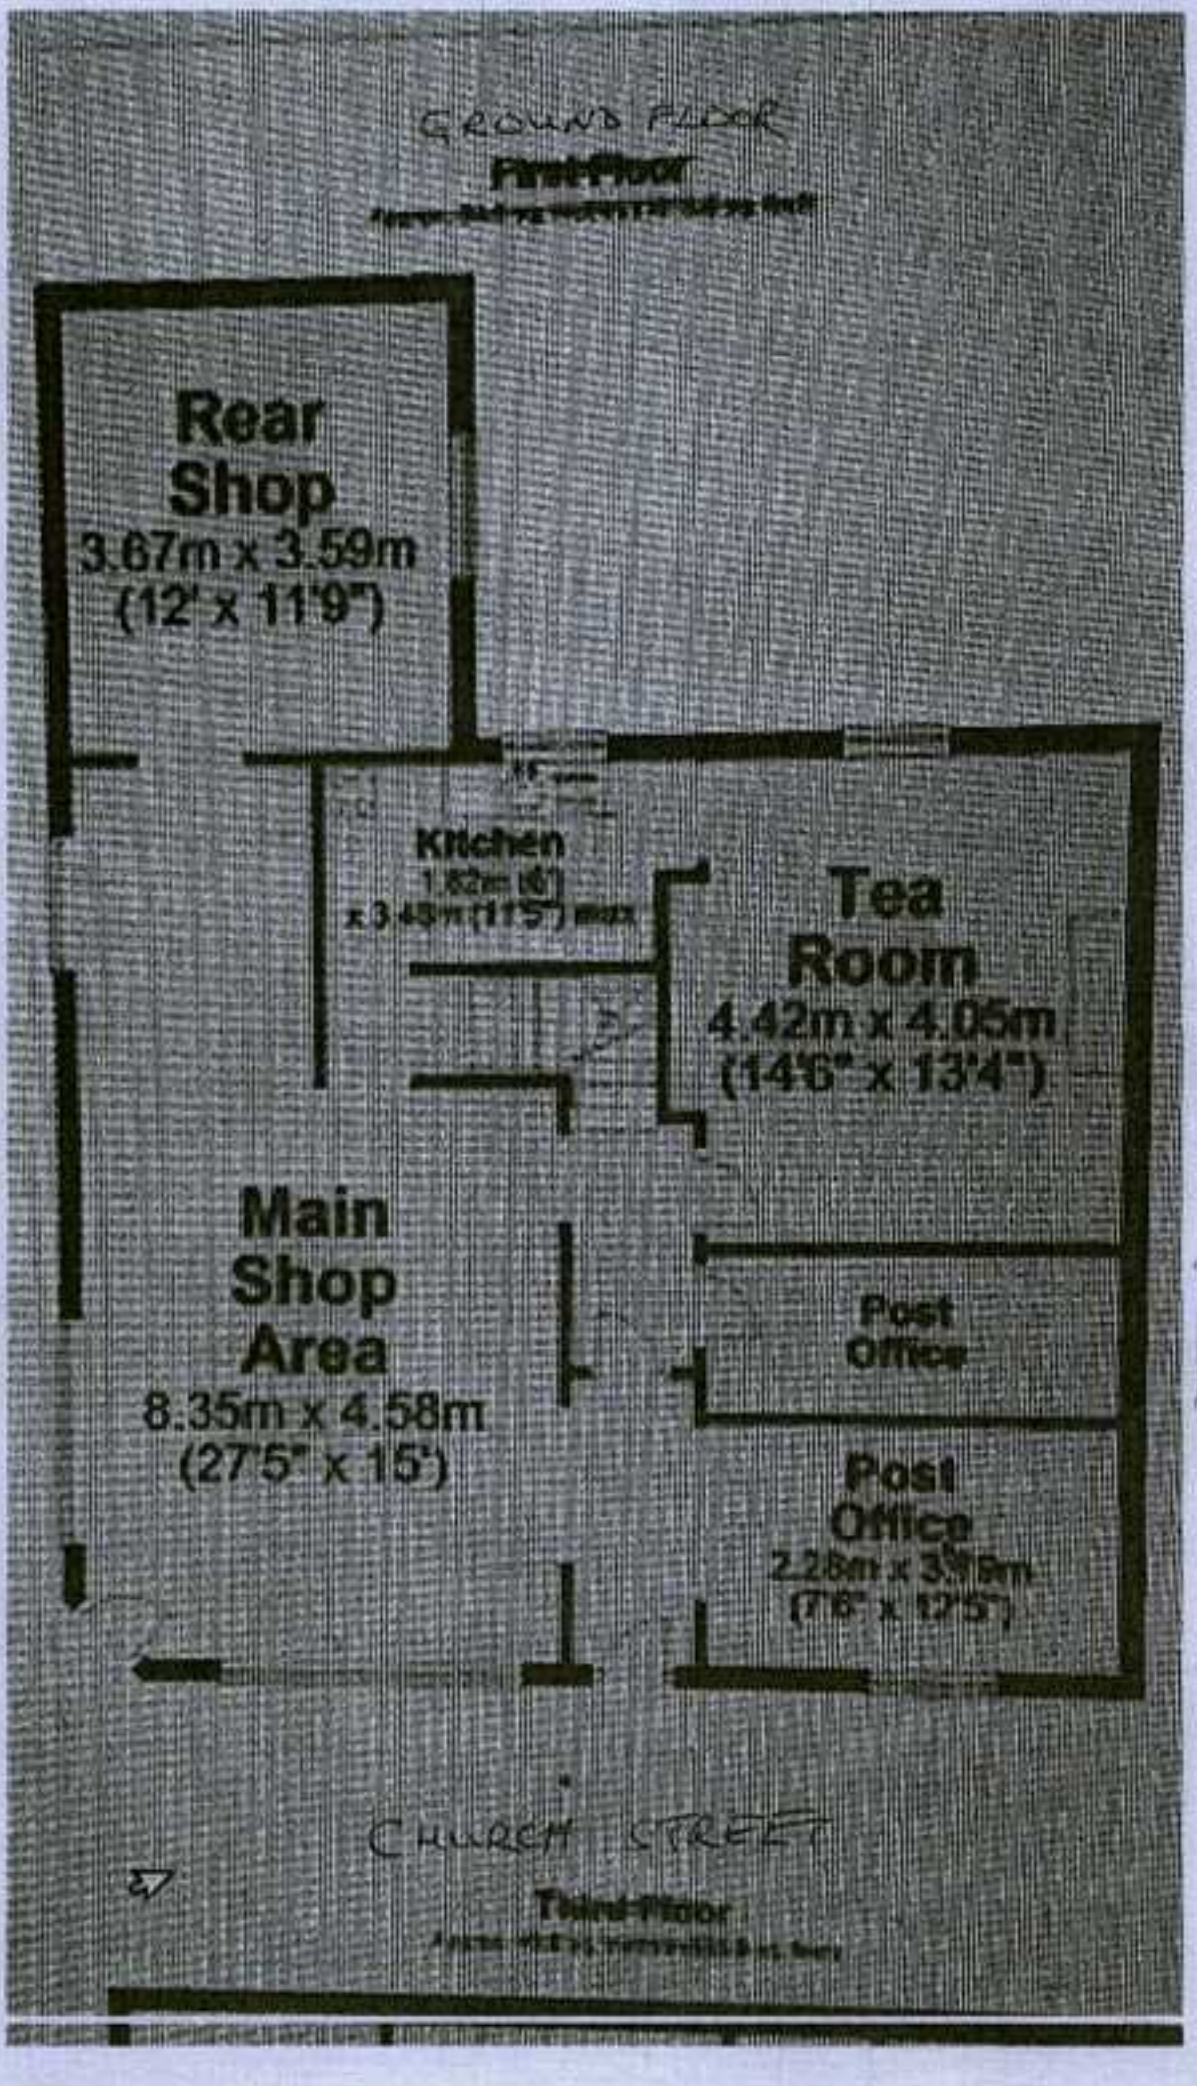
NOT TO SCALE


GROUND FLOOR
First Floor
Rear Shop
3.67m x 3.59m
(12' x 11'9")
Kitchen
Tea Room
4.42m x 4.05m
(14'6" x 13'4")
Main Shop Area
8.35m x 4.58m
(27'5" x 15')
Post Office
Post Office
CHURCH STREET
Third Floor