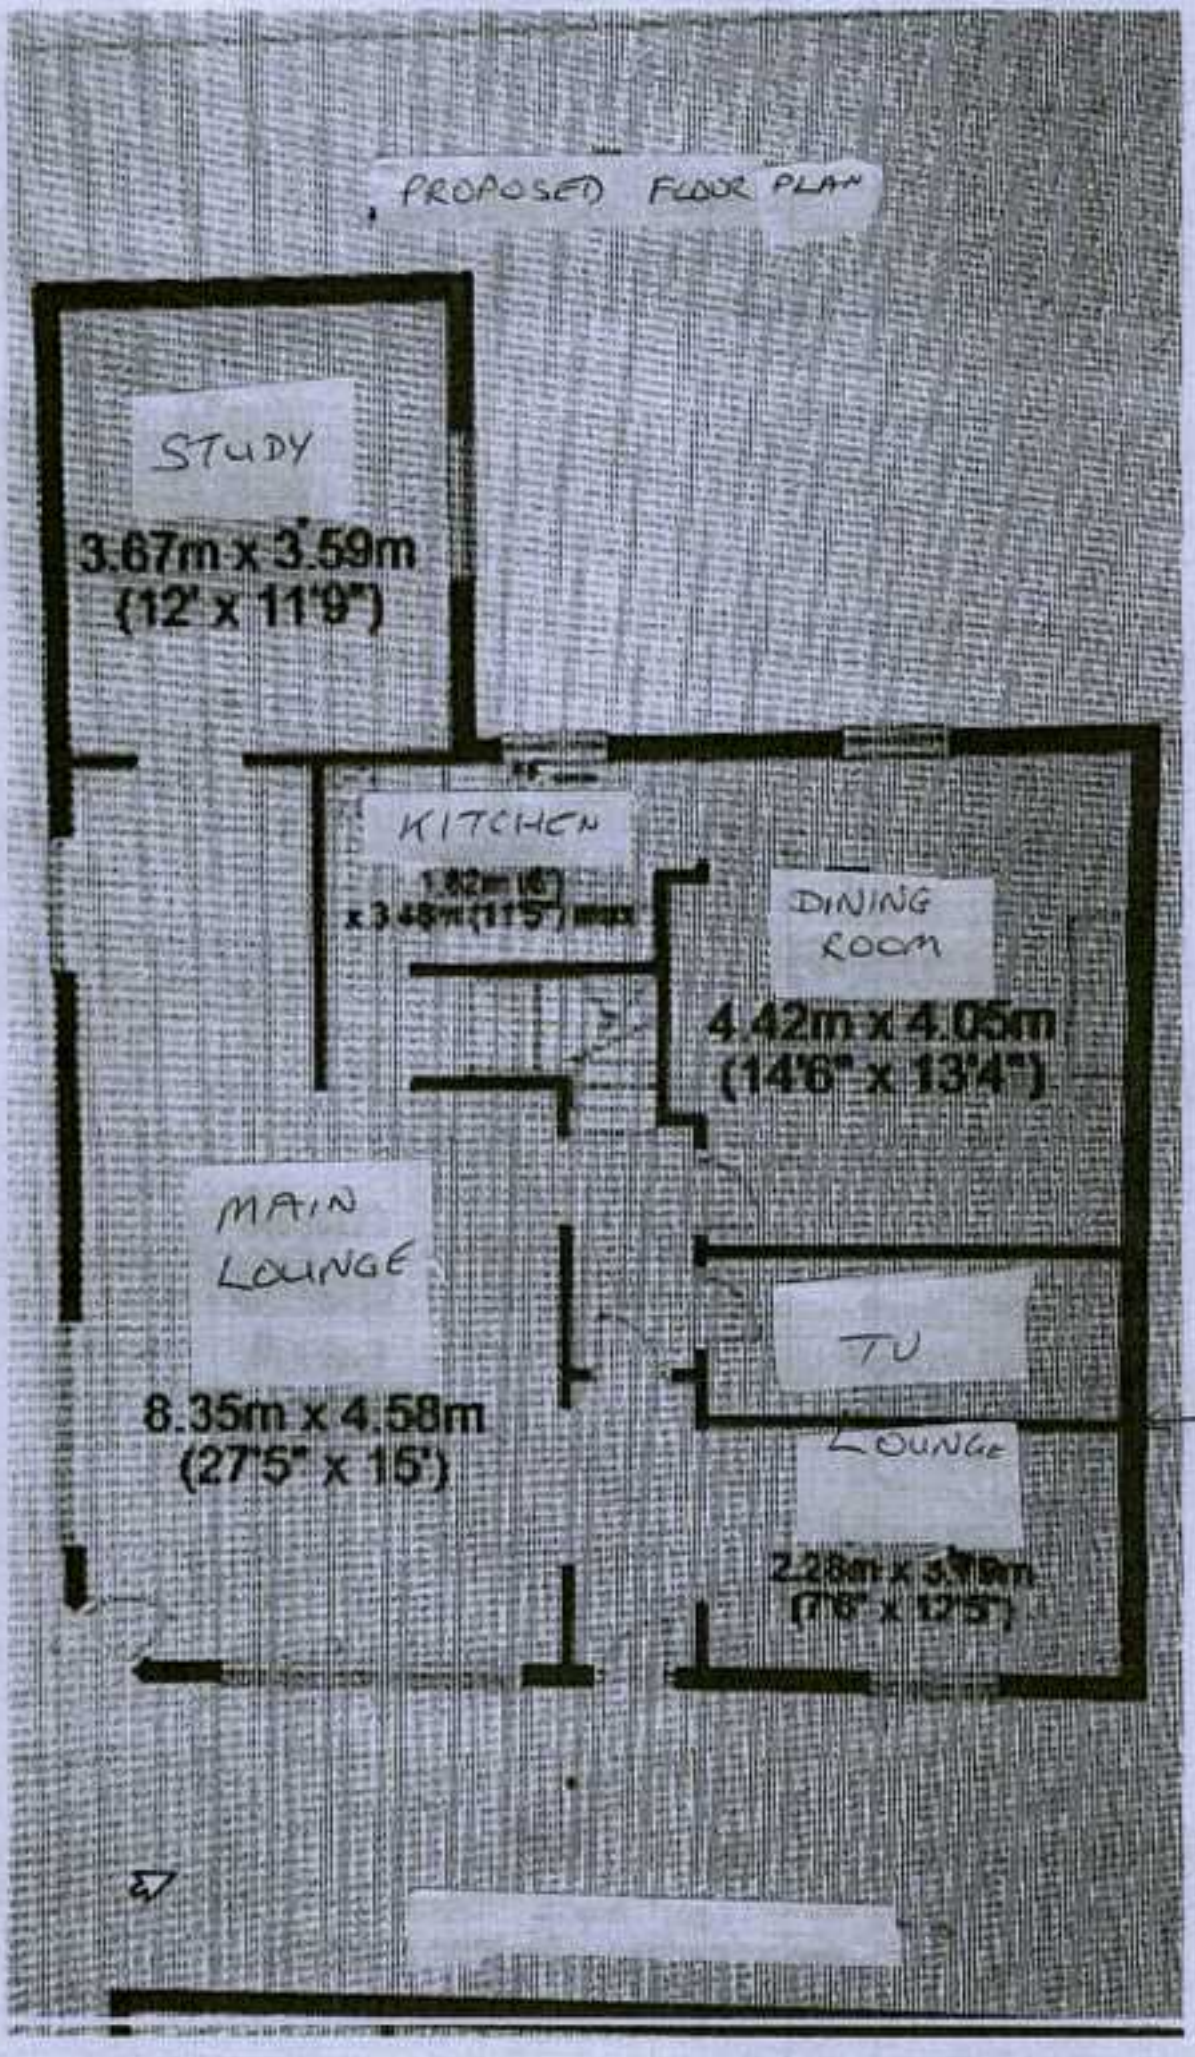
NOT TO SCALE


PROPOSED FLOOR PLAN
STUDY
3.67m x 3.59m
(12' x 11'9")
KITCHEN
DINING ROOM
4.42m x 4.05m
(14'6" x 13'4")
MAIN LOUNGE
8.35m x 4.58m
(27'5" x 15')
TV
LOUNGE
COUNTER TO BE REMOVED