



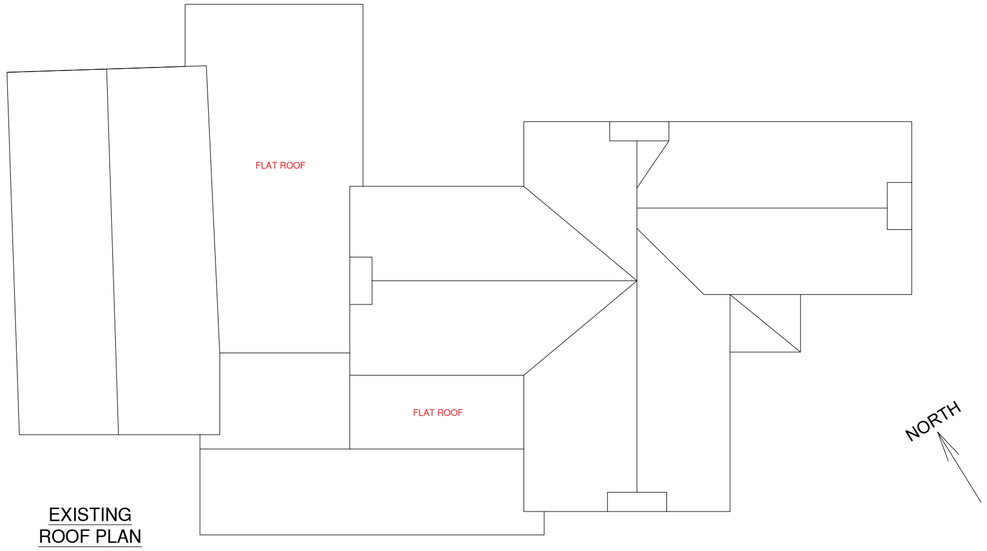

EXISTING
ROOF PLAN

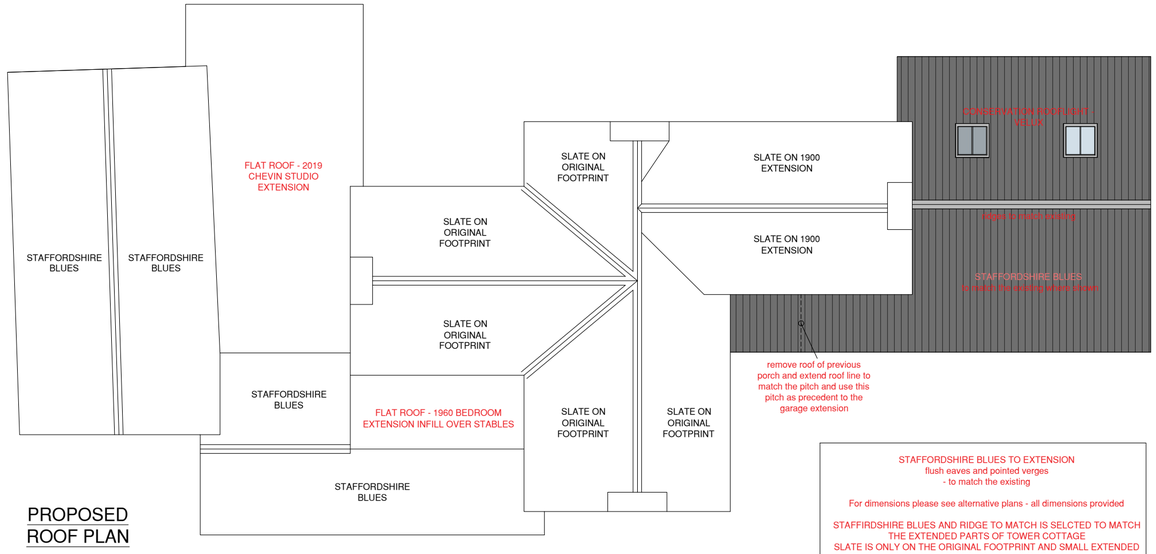

PROPOSED
ROOF PLAN

STAFFORDSHIRE BLUES TO EXTENSION
flush eaves and pointed verges
- to match the existing

For dimensions please see alternative plans - all dimensions provided

STAFFIRDSHIRE BLUES AND RIDGE TO MATCH IS SELCTED TO MATCH THE EXTENDED PARTS OF TOWER COTTAGE
SLATE IS ONLY ON THE ORIGINAL FOOTPRINT AND SMALL EXTENDED PORCH - USING STAFFORDSHIRE BLUES SHOWS THE HISTORIC PROGRESSION CORRECTLY

Scale 1:100

0 1 2 3 4 5 10

S.G ARCHITECTURAL
DESIGN
Tel: 07817034426. sgarchitecturaldesign@gmail.com.
www.sgarchitecturaldesign.com

TOWER COTTAGE, SUNNY HILL
MILFORD, BELPER, DE56 0QR

DRAWING 9 - EXISTING AND
PROPOSED ROOF PLAN

SG PROJECT NO.	PAPER SIZE	Drawn BY
NA	A2	SG
REVISION	SCALES	
25/11/22	1:100	

Drawing measurements shall not be obtained by scaling. Verify all dimensions prior to construction. Immediately report any discrepancies on this document to SG ARCHITECTURAL DESIGN.