



EXISTING FRONT ELEVATION

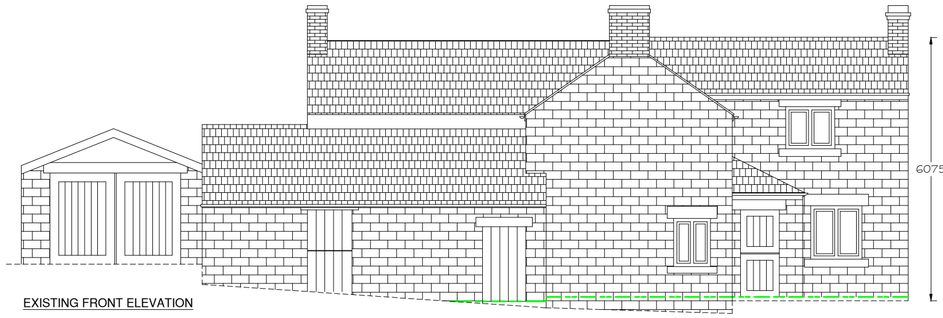


EXISTING RHS ELEVATION

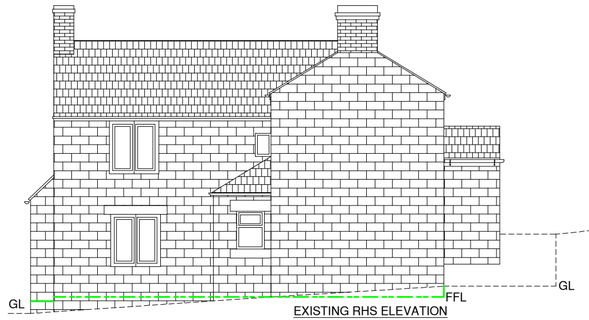

EXISTING REAR ELEVATION


20450

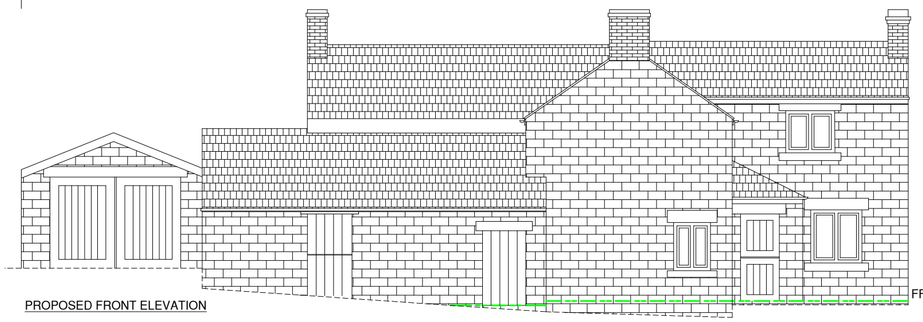


PROPOSED FRONT ELEVATION



PROPOSED RHS ELEVATION

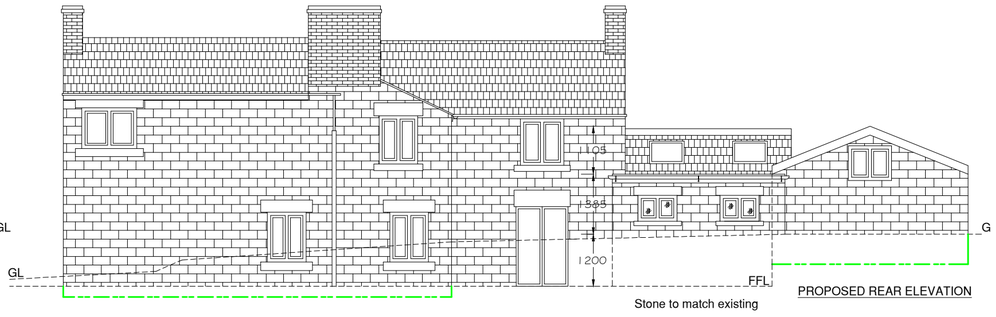


PROPOSED REAR ELEVATION

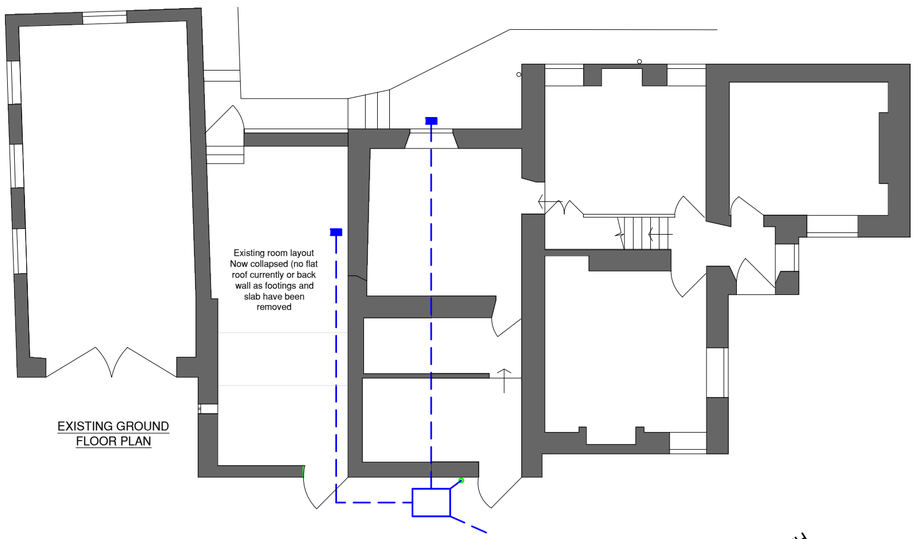


EXISTING GROUND FLOOR PLAN

EXISTING FIRST FLOOR PLAN

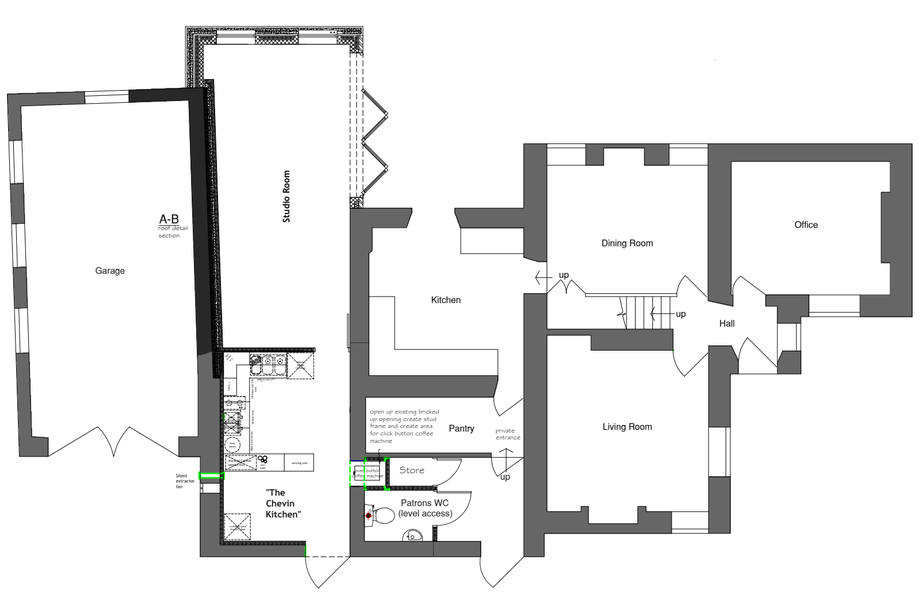

PROPOSED GROUND FLOOR PLAN

NORTH

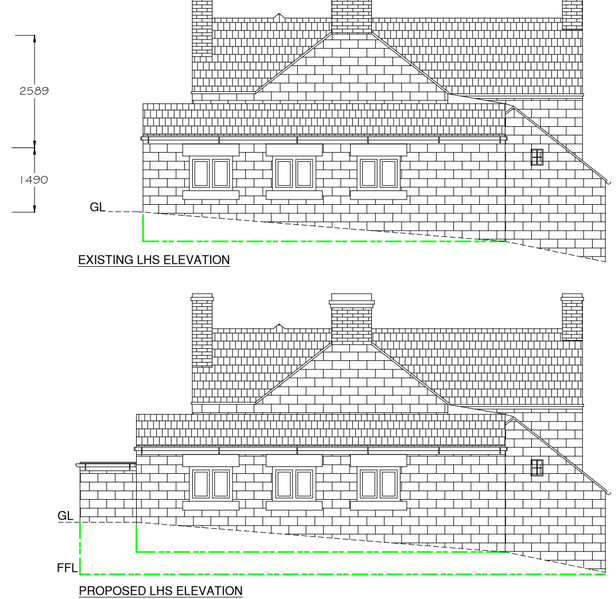

EXISTING LHS ELEVATION

PROPOSED LHS ELEVATION

PREVIOUSLY APPROVED PLAN AVA/2017/1106 - NOW EXISTING ALL BUILT OUT WITH MINOR ALTERIATIONS - SEE PROPOSED

ELEVATIONS / PLAN - SCALE 1:100

0 1m 2m 3m 4m 5m 6m

S.G ARCHITECTURAL DESIGN
Tel: 07817034426. sgarchitecturaldesign@gmail.com.
www.sgarchitecturaldesign.com

TOWER COTTAGE, SUNNY HILL
MILFORD, BELPER, DE56 0QR

DRAWING 10 - EXISTING

SG PROJECT NO	PAPER SIZE	DRAWN BY
NA	A2	SG
DATE	SCALE	
25/11/22	1:100	

Drawing measurements shall not be obtained by scaling. Verify all dimensions prior to construction. Immediately report any discrepancies on this document to SG ARCHITECTURAL DESIGN.