
78 Woodhouse Road, DE56 0NA

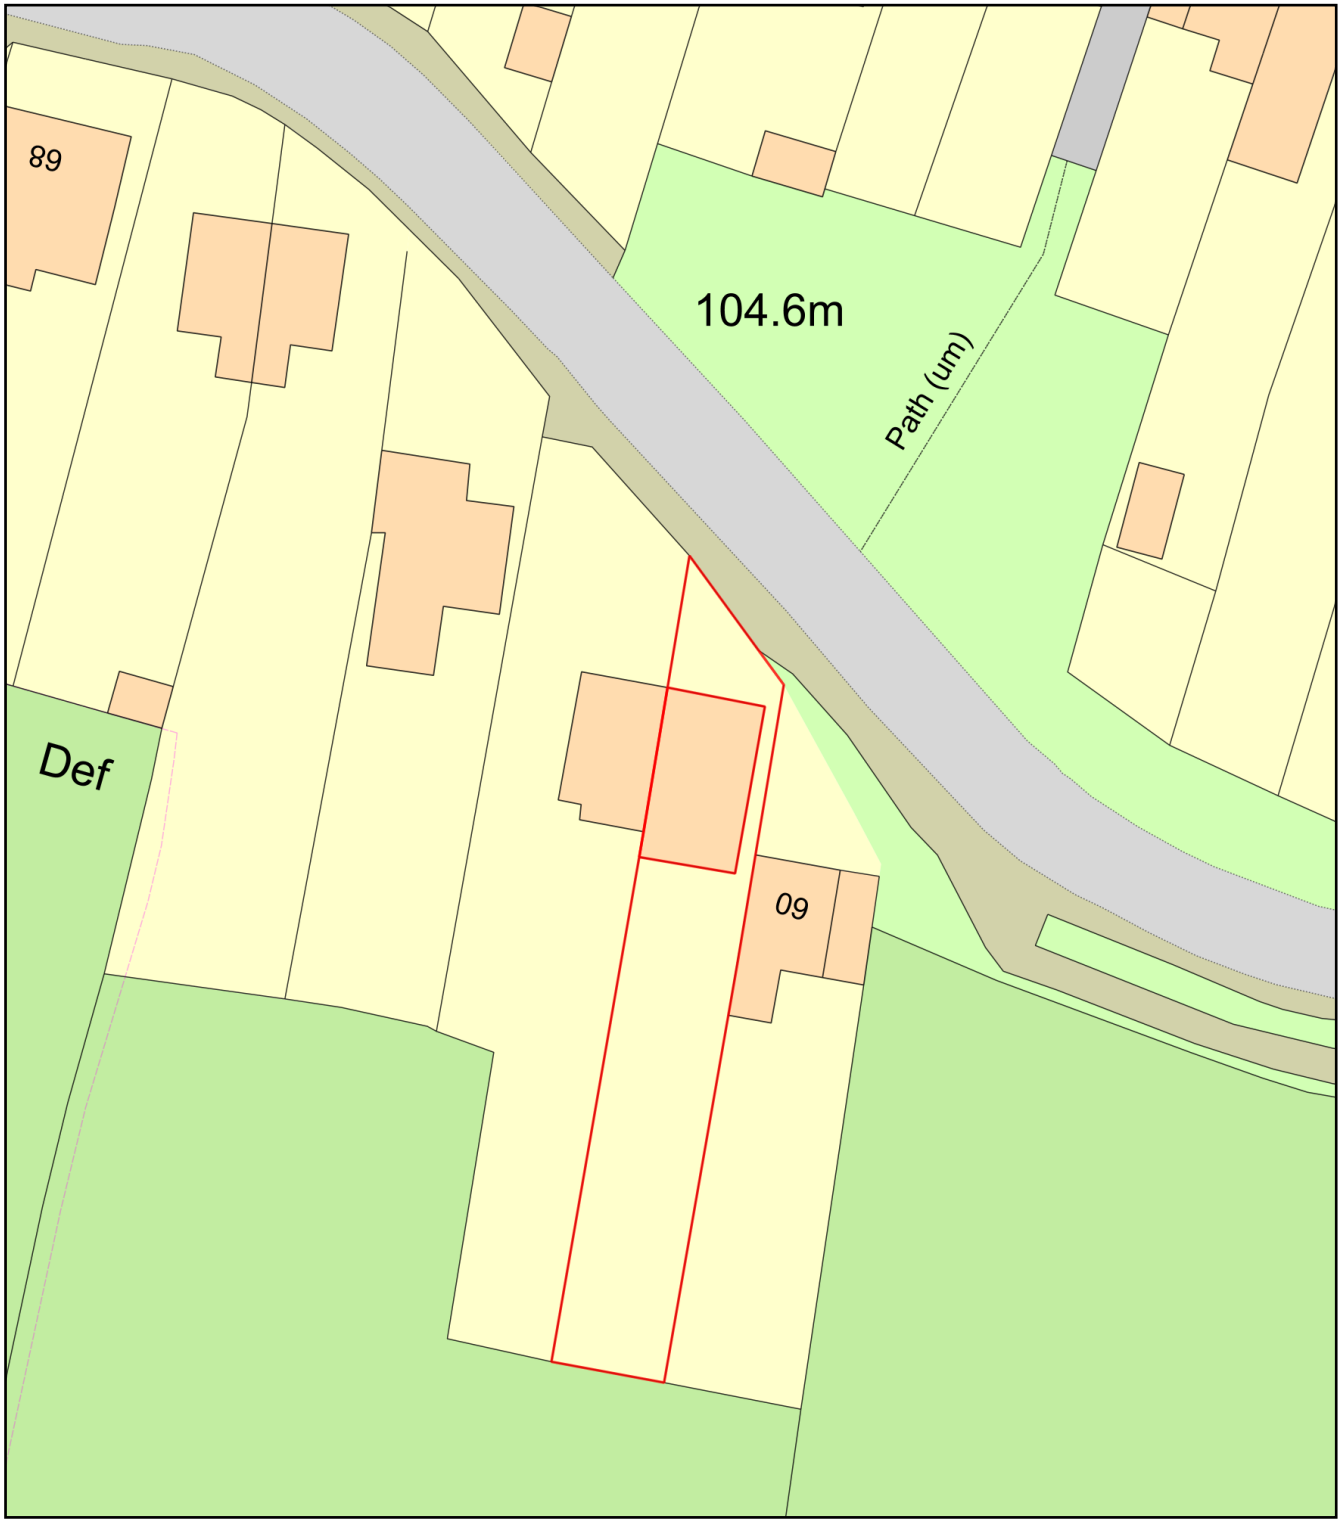

0 20
Metres

N

ReQuestaPlan

Plan Produced for: Mr Jason Cowley

Date Produced: 28 Nov 2022

Plan Reference Number: TQRQM22332095350560

Scale: 1:500 @ A4

© Crown copyright and database rights 2021 OS 100042766