


***Section a-a***
***Frame detail***

***Section b-b***
***Through***
***glazing bar***

***Section a-a***
***Frame detail***

**Timber Flush Casement Window**
SCALE 1 : 2

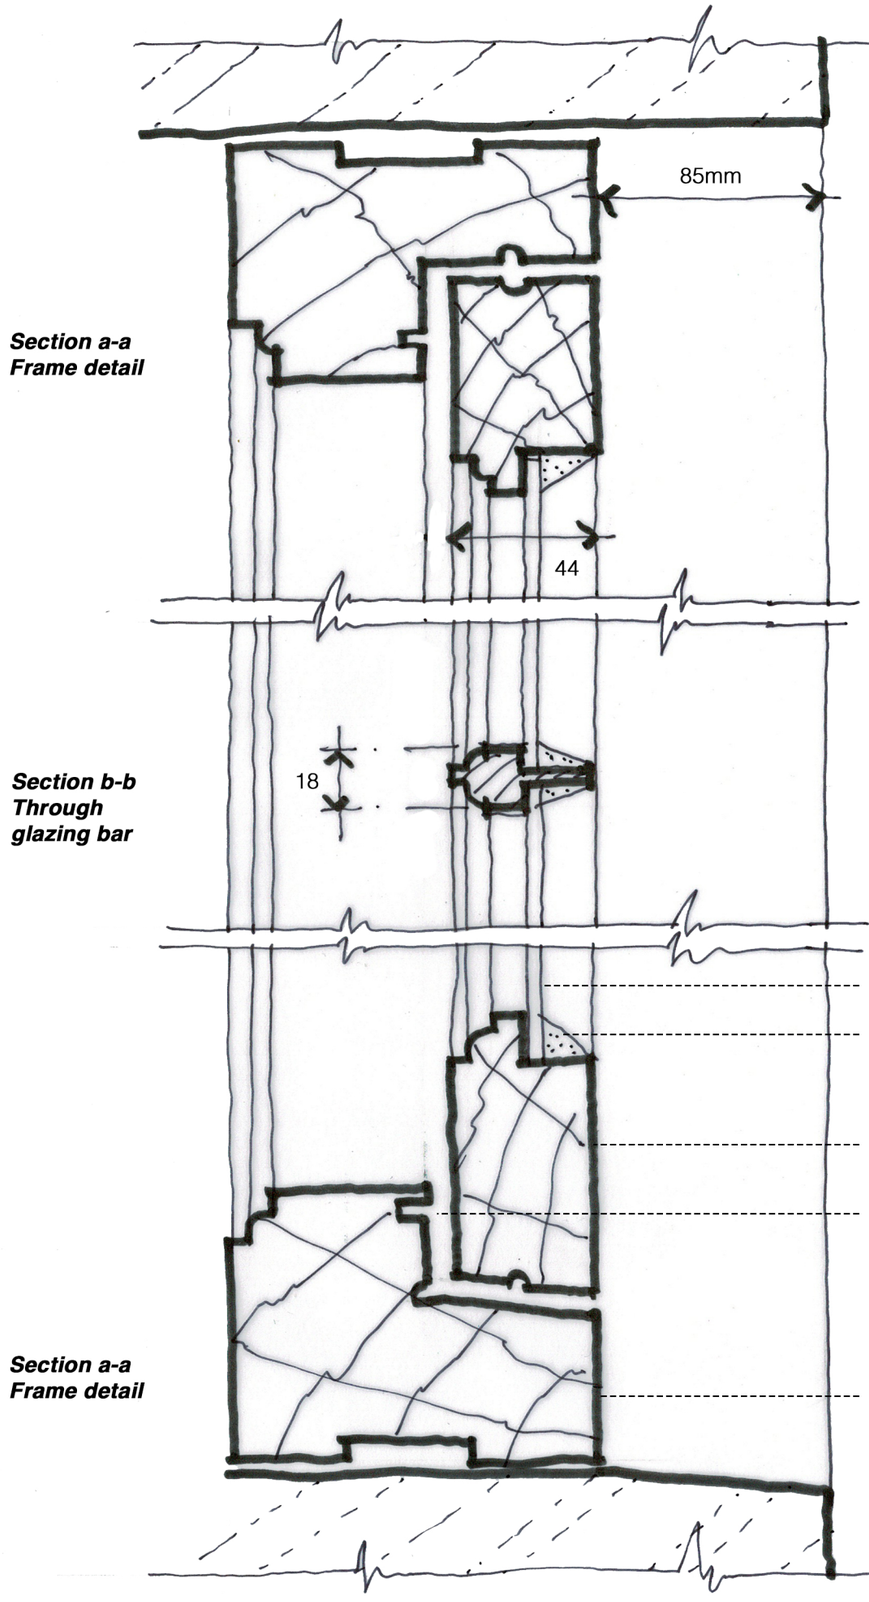


**Elevation of First Floor Timber Window**
SCALE 1 : 20

Architect Studio Gedye Ltd

Large Scale Timber Window

21037_Babington Farm Dethick DE4 5GG

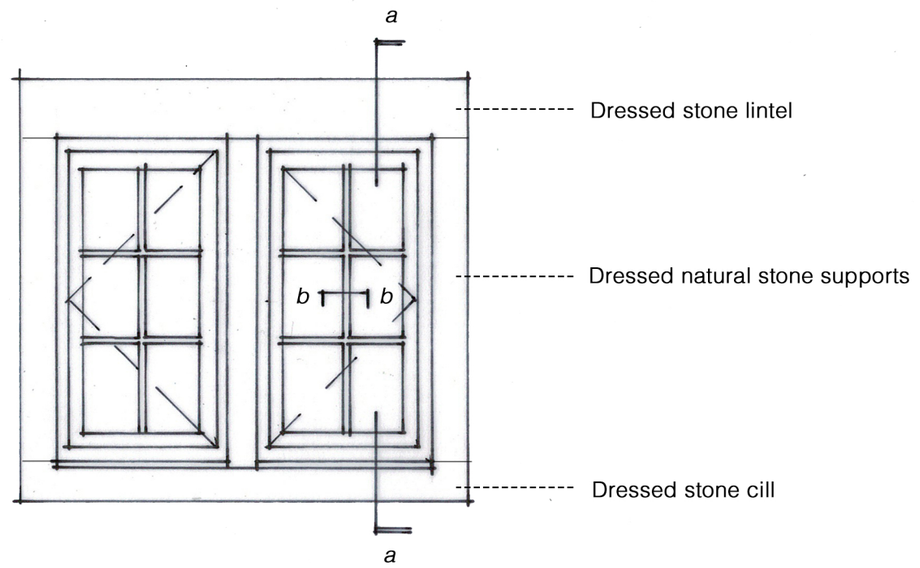Scale As stated @A3

Drawing W03