Scale 1:50

0 1 2 3 4 5

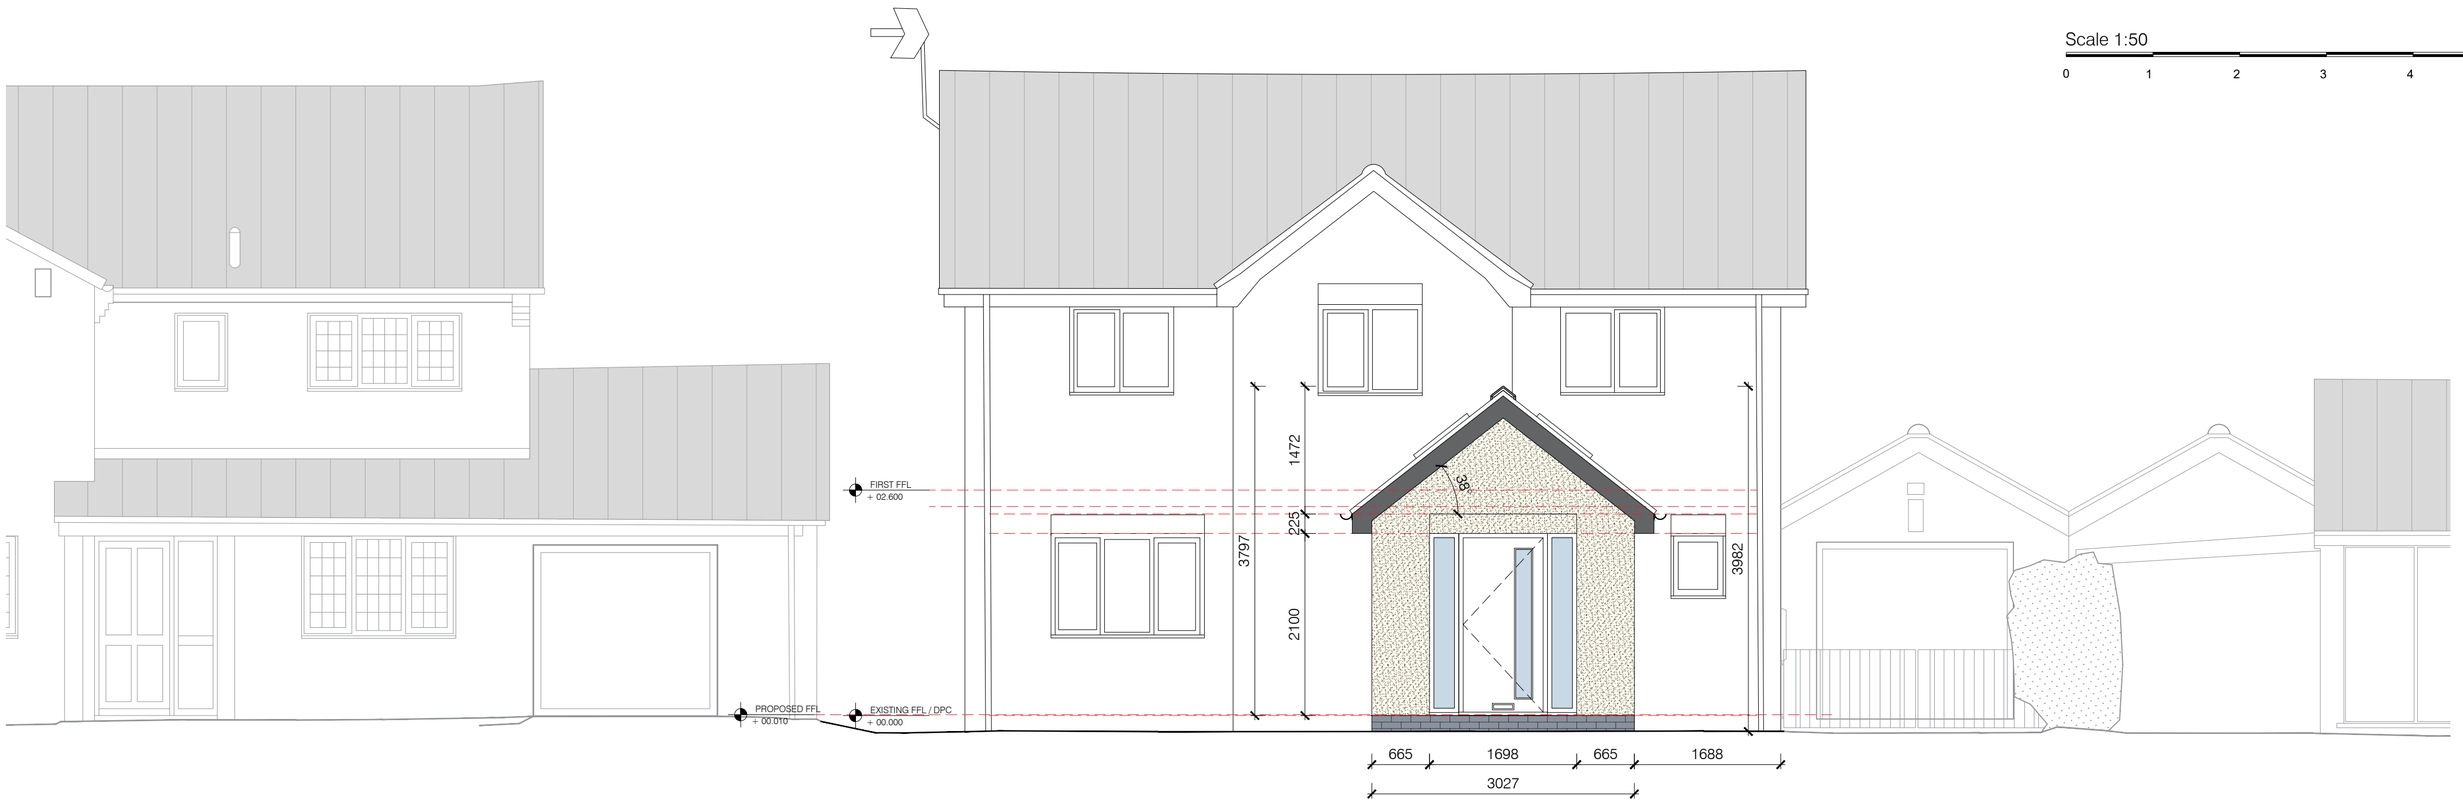

Datum: 110.00m.

Elevation 1.



Datum: 110.00m.

Elevation 3.



Datum: 110.00m.

Elevation 2.

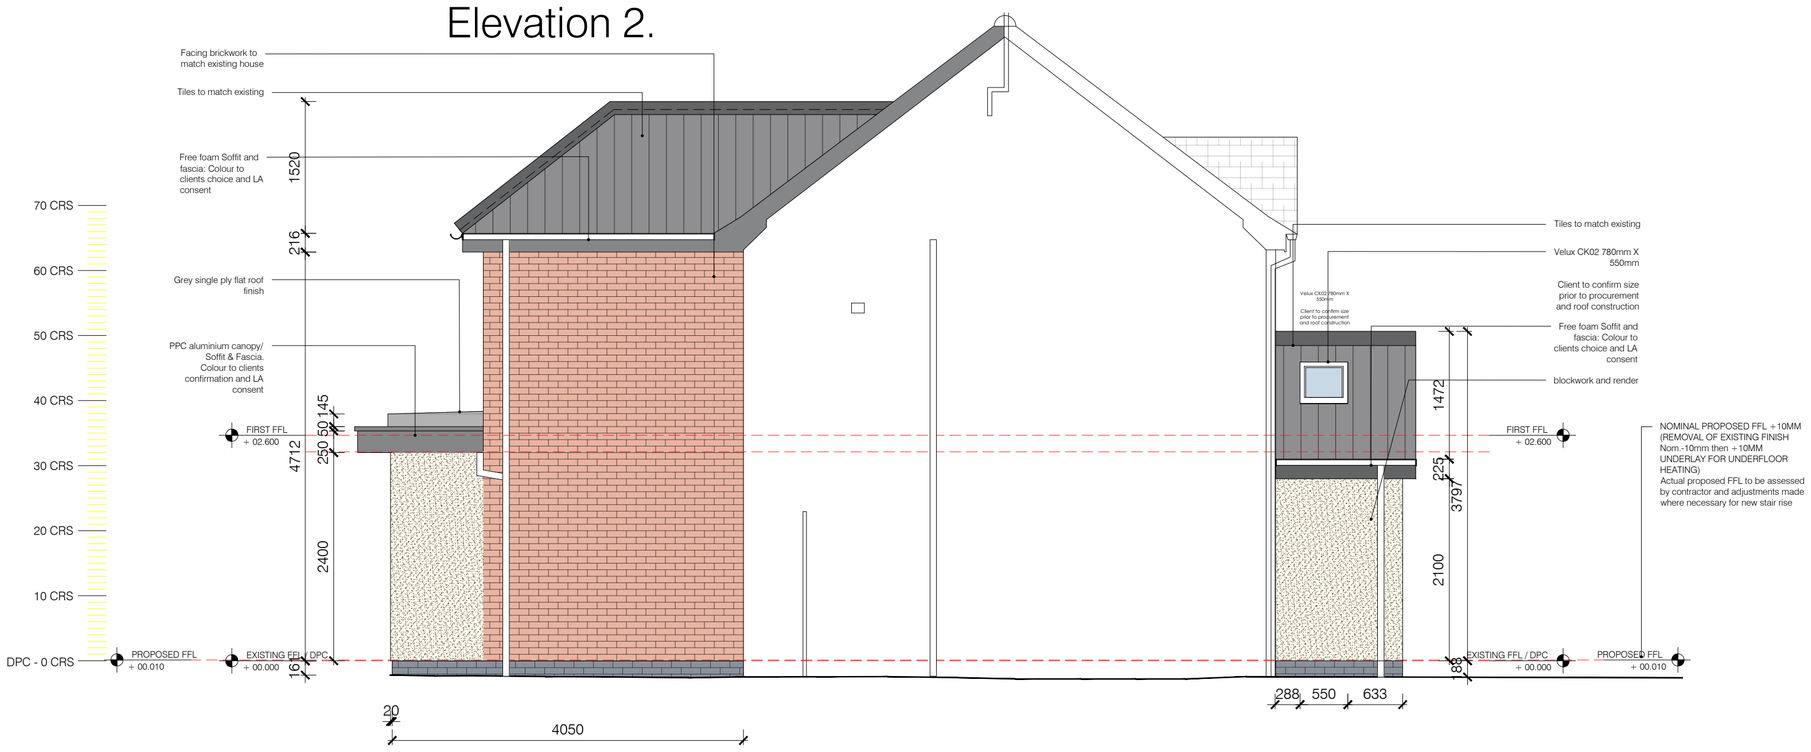

Datum: 110.00m.

Elevation 4.

S.G ARCHITECTURAL DESIGN
Tel: 07817034426. sgarchitecturaldesign@gmail.com.
www.sgarchitecturaldesign.com

30 Delves Bank Road, Swanwick, Alfreton, Derbyshire DE55 1HA

05 - PROPOSED ELEVATIONS

SG PROJECT NO	PAPER SIZE	DRAWN BY
402	A1	SG

REVISION: PLANNING

SCALES: 1:50

Drawing measurements shall not be obtained by scaling. Verify all dimensions prior to construction. Immediately report any discrepancies on this document to SG ARCHITECTURAL DESIGN.

REV.	DESCRIPTION	DATE	BY	CHKD