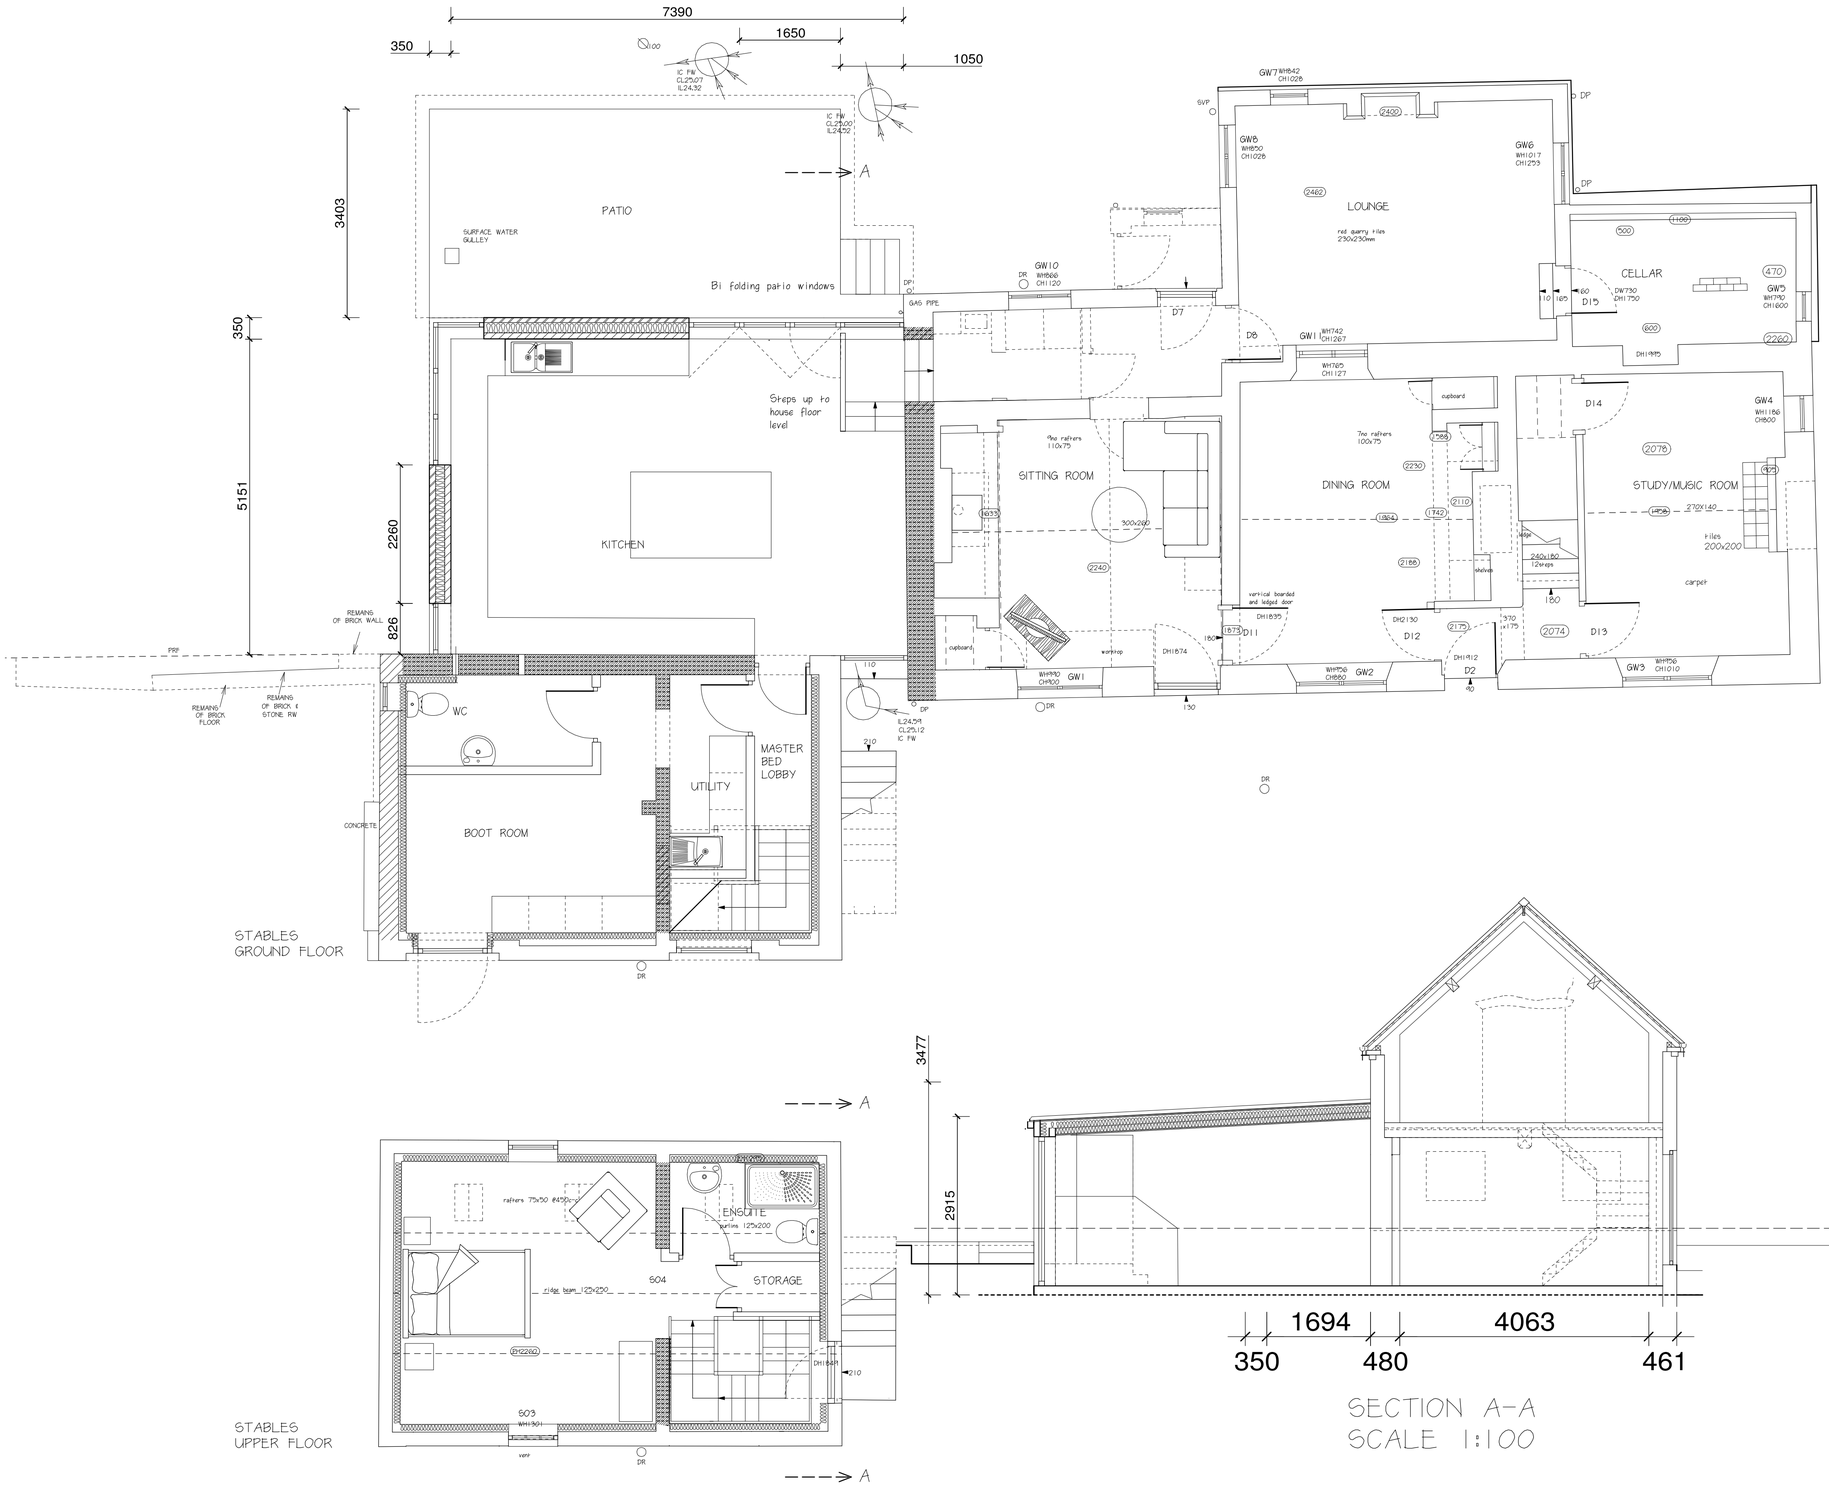

FARMHOUSE
GROUND FLOOR

STABLES
GROUND FLOOR

STABLES
UPPER FLOOR

SECTION A-A
SCALE 1:100

EXISTING STRUCTURAL ELEMENTS TO BE LEFT FAIR FACE
CAREFUL REPAIRED IN MATCHING MATERIALS AND 2 NHL MORTARS. ALL HOLES AND JOINTS TO BE FLUSH. FILLED.
WALLS TO BE PAINTED WITH BREATHABLE/LIME/CHALK/CLAY BASED SOLID MASONRY WALL PAINTS

ALL NEW CONSTRUCTION INCLUDING WINDOWS AND DOORS IN THE EXTENSION WILL BE PART L THERMALLY COMPLIANT COMPONENTS AND ELEMENTS.
ALL AREAS OF THE EXTENDED AREA WITHIN THE BARN/GRANERY WILL HAVE PART L COMPLIANT THERMALLY INSULATED EXTERNAL WALLS; NEW WINDOWS AND DOORS WILL EITHER BE FULLY PART L COMPLIANT OR THERMALLY IMPROVED WHERE THEY ARE CONSTRUCTED FROM TIMBER.

N

SCALE 1:50
0 25m

SCALE 1:100
0 5m

REVISIONS

ALL DIMENSIONS TO BE CHECKED ON SITE BEFORE FABRICATION : CONTRACTORS DO NOT SCALE

a s a p Architects
1 Cackle Hill Cottages, Snelston
Ashbourne Derbyshire DE6 2DL
T: 01335324265 E: mark@asap-architects.com
Offices covers Ashbourne Uttoxeter Derby

PROJECT PARK FARM MUGGINTON LANE END
DRAWING PROPOSED PLAN -EXTENSION
SCALE @ PAPER SIZE 1:50@A1 NAME MP DATE JULY 22

DRAWING NUMBER / REVISION
J16-06 E

©COPYRIGHT