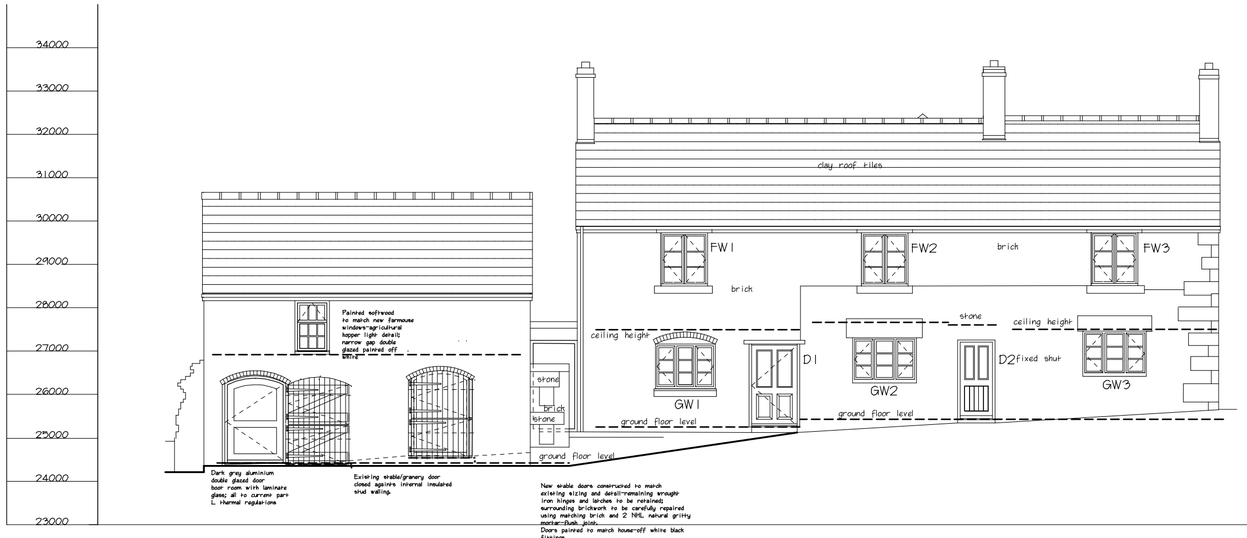

EAST ELEVATION
SCALE 1:100

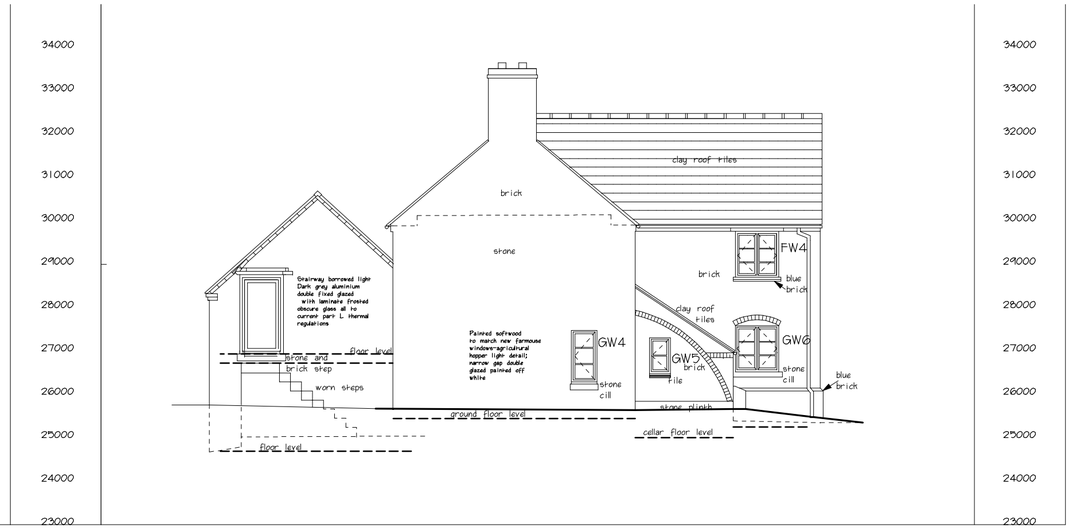

NORTH ELEVATION
SCALE 1:100

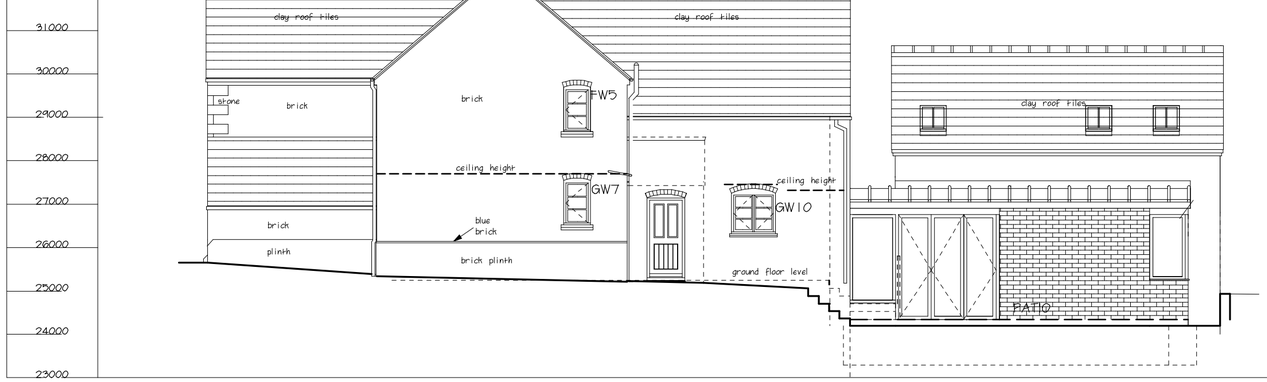

WEST ELEVATION
SCALE 1:100

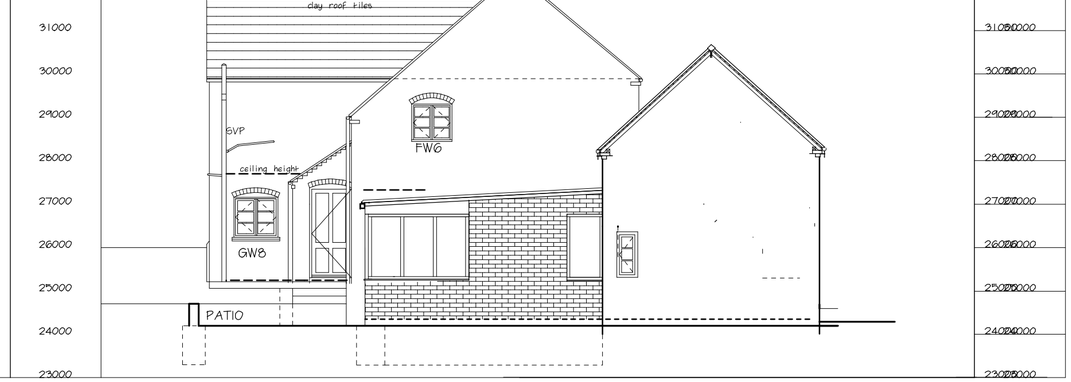

SOUTH ELEVATION
SCALE 1:100

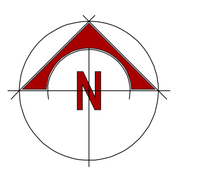

SCALE 1:50
0 25m

SCALE 1:100
0 5m

REVISIONS

Rev A 19/07/2022 SOUTH ELEVATION SHOWN IN FULL

ALL DIMENSIONS TO BE CHECKED ON SITE BEFORE FABRICATION : CONTRACTORS DO NOT SCALE

a s a p Architects
1 Cackle Hill Cottages, Snelston
Ashbourne, Derbyshire, DE62DL
T: 01335 324265 E: mark@asap-architects.com
Office covers Ashbourne Uttoxeter Derby

PROJECT PARK FARM MUGGINTON LANE END
DRAWING PROPOSED ELEVATIONS KITCHEN EXTENSION
SCALE @ PAPER SIZE A2 **NAME** MP **DATE** JULY 22

DRAWING NUMBER / REVISION J15-07 F

©COPYRIGHT