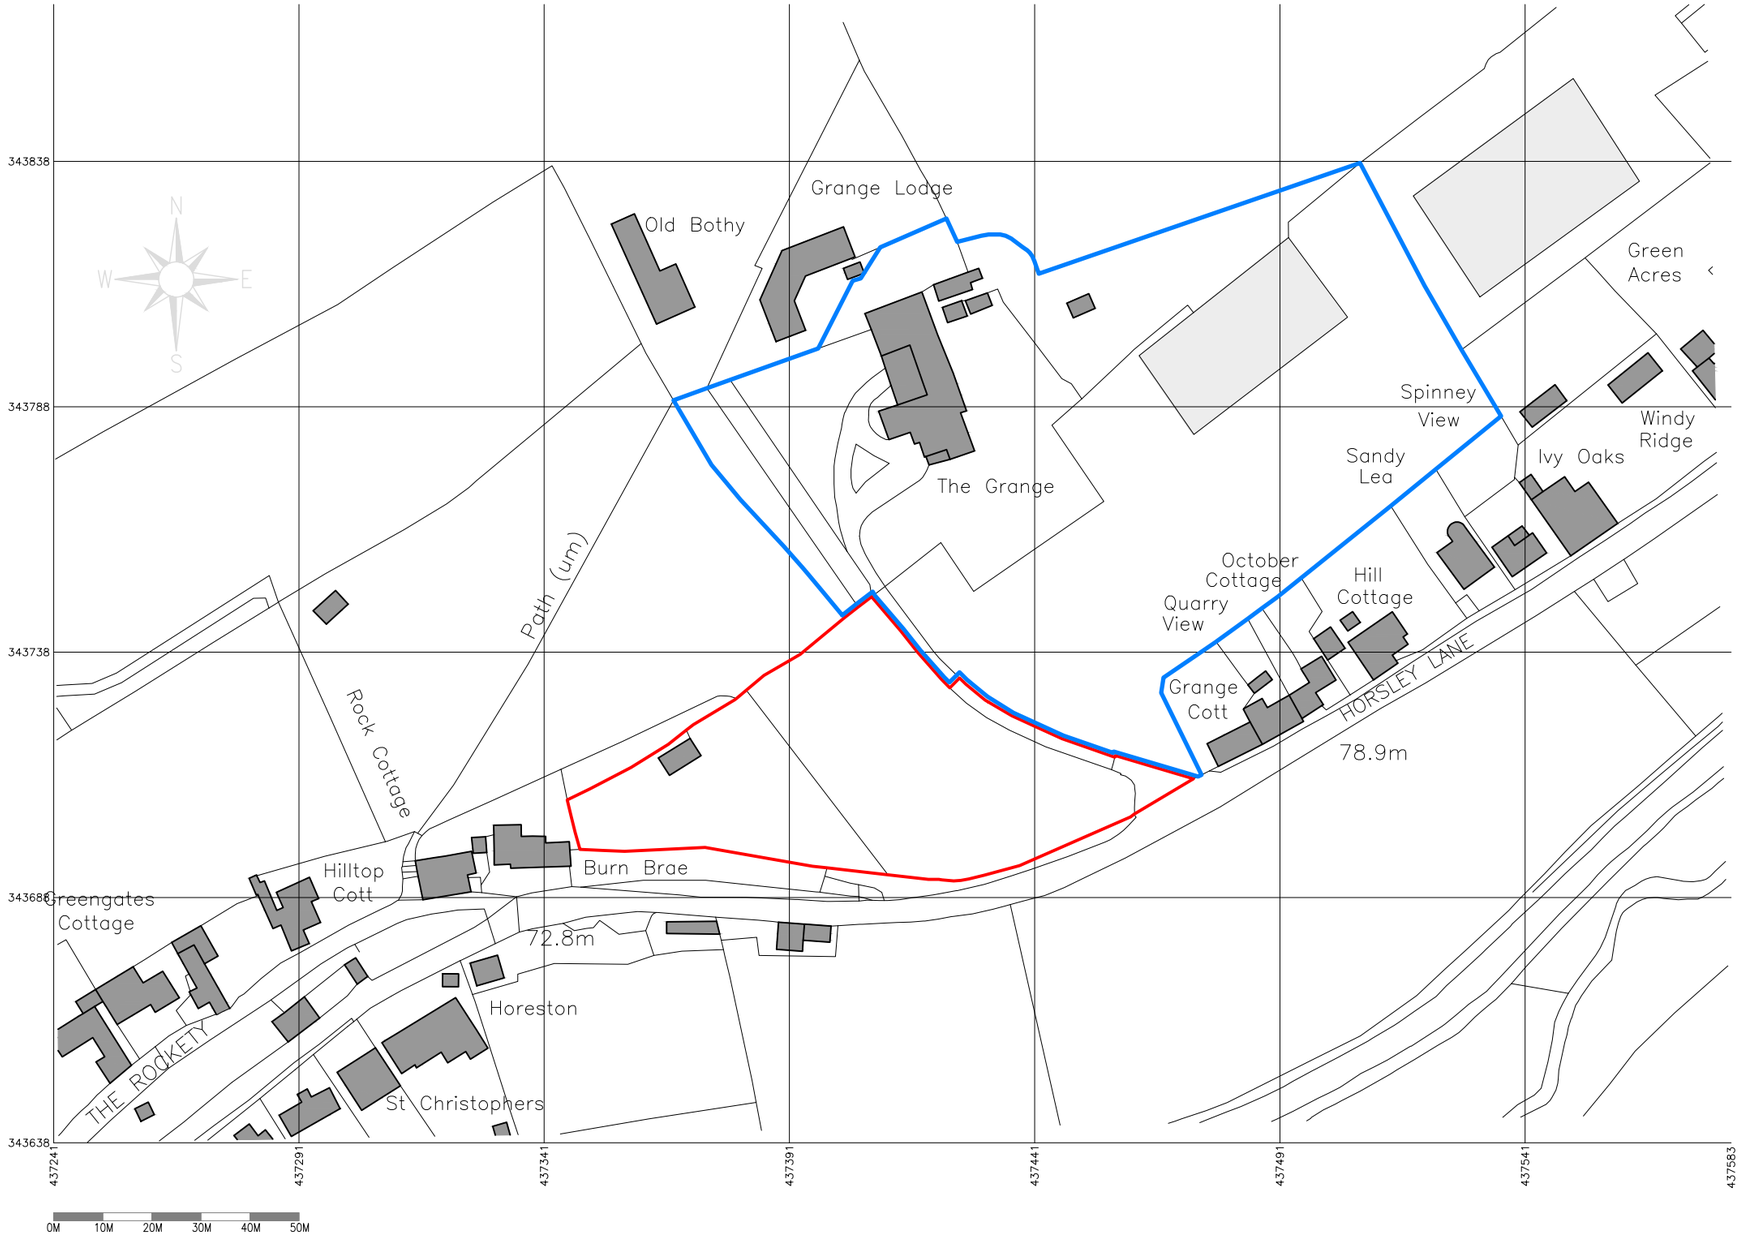

Produced on 10 November 2021 from the Ordnance Survey National Geographic Database and incorporating surveyed revision available at this date.
This map shows the area bounded by 437242 343638,437583 343644,437578 343870,437241 343863,437242 343638
Reproduction in whole or part is prohibited without the prior permission of Ordnance Survey.
Crown copyright 2021. Supplied by copla ltd trading as UKPlanningMaps.com a licensed Ordnance Survey partner (100054135).
Data licence expires 10 November 2022. Unique plan reference: vx//714231/966558

Project.
Proposed Self-Build infill Dwelling

Title.
Scheme Drawings

Feature.
Site Location Plan

Client.
Mr and Mrs S. Brook

Drawing No.
19620/SL/100b

Revision.
drawing amended 27.06.22.

Scale
1:1250 @ A3

Drawn
JML

gla
architecture
design + technology
Gino Lombardo Associates Ltd. 42 Friar Gate, Derby, DE1 1DA.
tel: 01332 342990 I email: mail@gla-ltd.co.uk.
web: www.gla-ltd.co.uk
© designs and details are copyright and cannot be used without permission