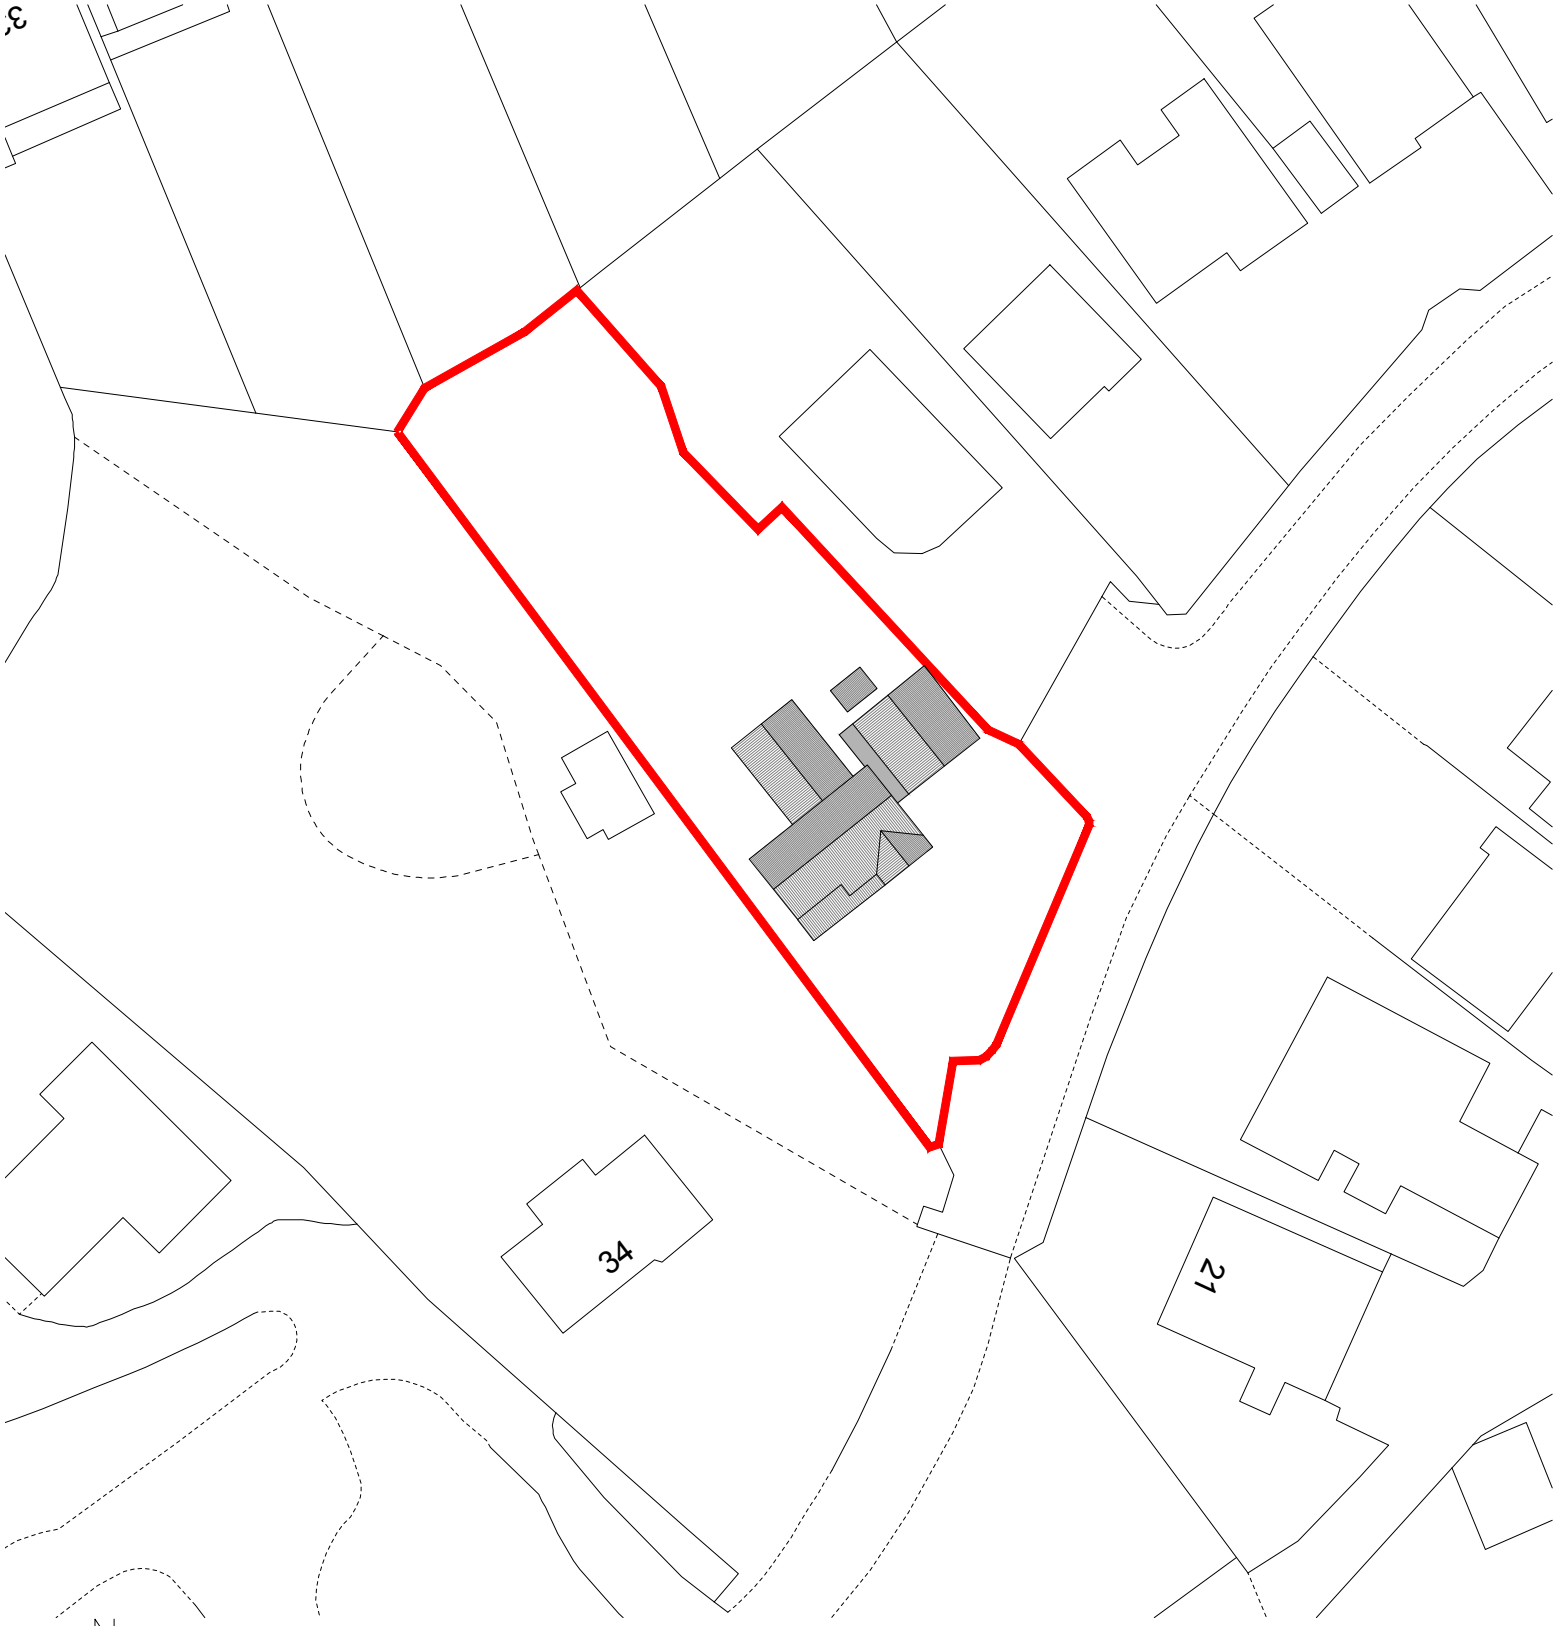

0 5 10 15

metres

1:500

NOTES:
1. Insert note.

PROJECT
32 Lodge Drive, Belper.
DE56 2TP.

CLIENT
Charlotte and Jonathan Butters

TITLE
Proposed Block Plan

NUMBER
22-114-08-03

REVISION

STATUS
Planning

SCALE @ A4
1:500

ISSUE DATE
Nov '22

REVISION DATE

FILE: *22-114 - Proposed 02.dwg*

dkmy architects ltd
Davidson Keighley Marston Yates
a: 10 Spencer Road, Belper, Derbyshire, DE56 1JY
e: info@dkmy.co.uk
m: 07847 328 233
w: www.dkmy.co.uk