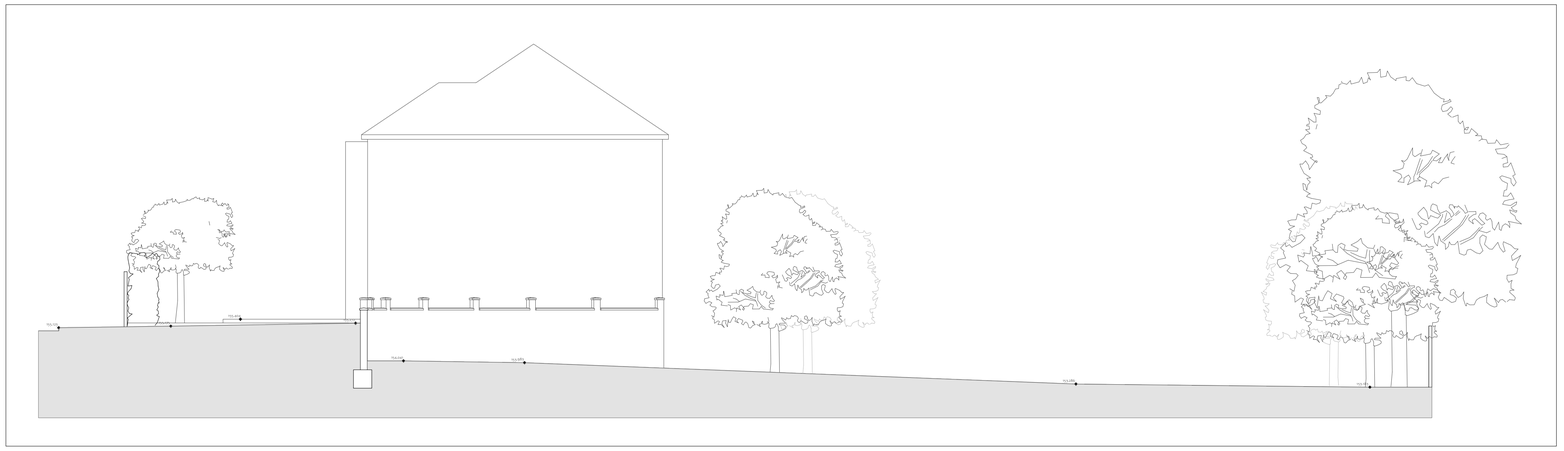

Existing Section Through
Scale 1: 100

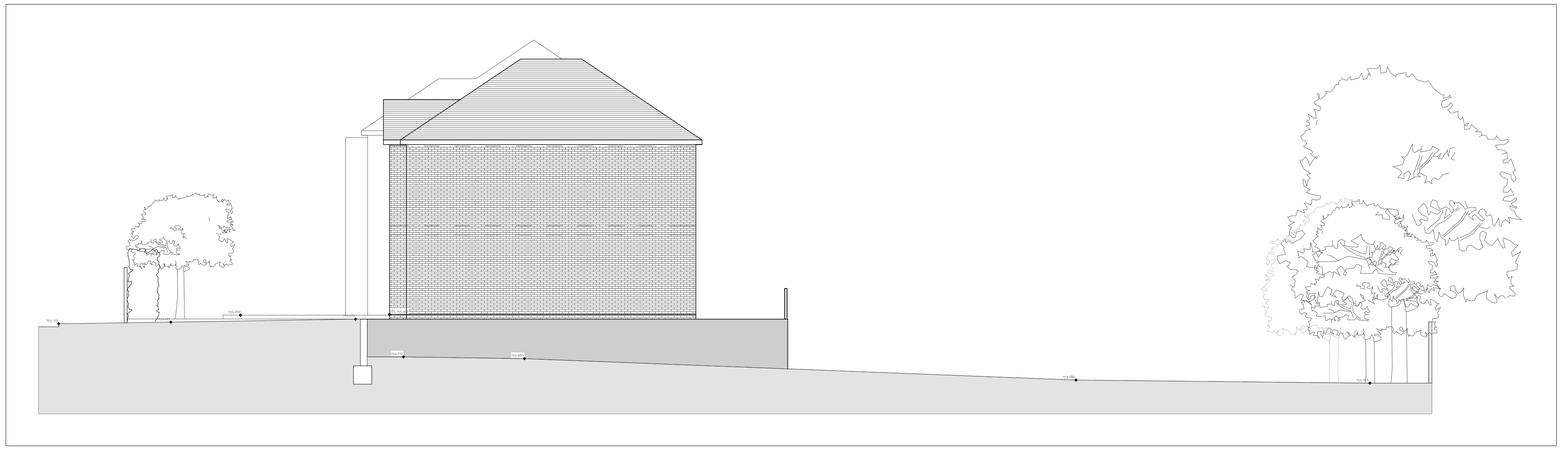

Proposed Section Through
Scale 1: 100

DO NOT SCALE:
From this drawing all dimensions are in millimetres unless otherwise stated any discrepancies are to be reported to Lacey & Owen Architectural Services Ltd.

RELEVANT DRAWINGS:
This drawing is to be read in conjunction with all other relevant drawings and details

DRAWING COPYRIGHT:
This drawing and all other relevant drawings is the property of Lacey & Owen Architectural Services Ltd. and should not be copied or altered in any way without prior consent

PRELIMINARY ISSUE

Rev	By	Date	Details

PROPOSED
Development of land

LOCATION
Land adjacent to
Dresdena house
33 Derby road
Ripley
DE5 3HR

CLIENT
Mr Geoff Hunt

DRAWING TITLE
Existing & Proposed Site Sections

Drawn By	Date	Dwg.No	Rev
MO	November 2022	KJ3415/03	

SCALES @ A1: 1:100

139 Bath Street
Ilkeston
Derbyshire
DE7 8AS

LACEY & OWEN
ARCHITECTURAL SERVICES LTD

T: 0115 944 5138
E: enquiry@laceyandowen.co.uk
www.laceyandowen.co.uk

CIAT
REGISTERED PRACTICE