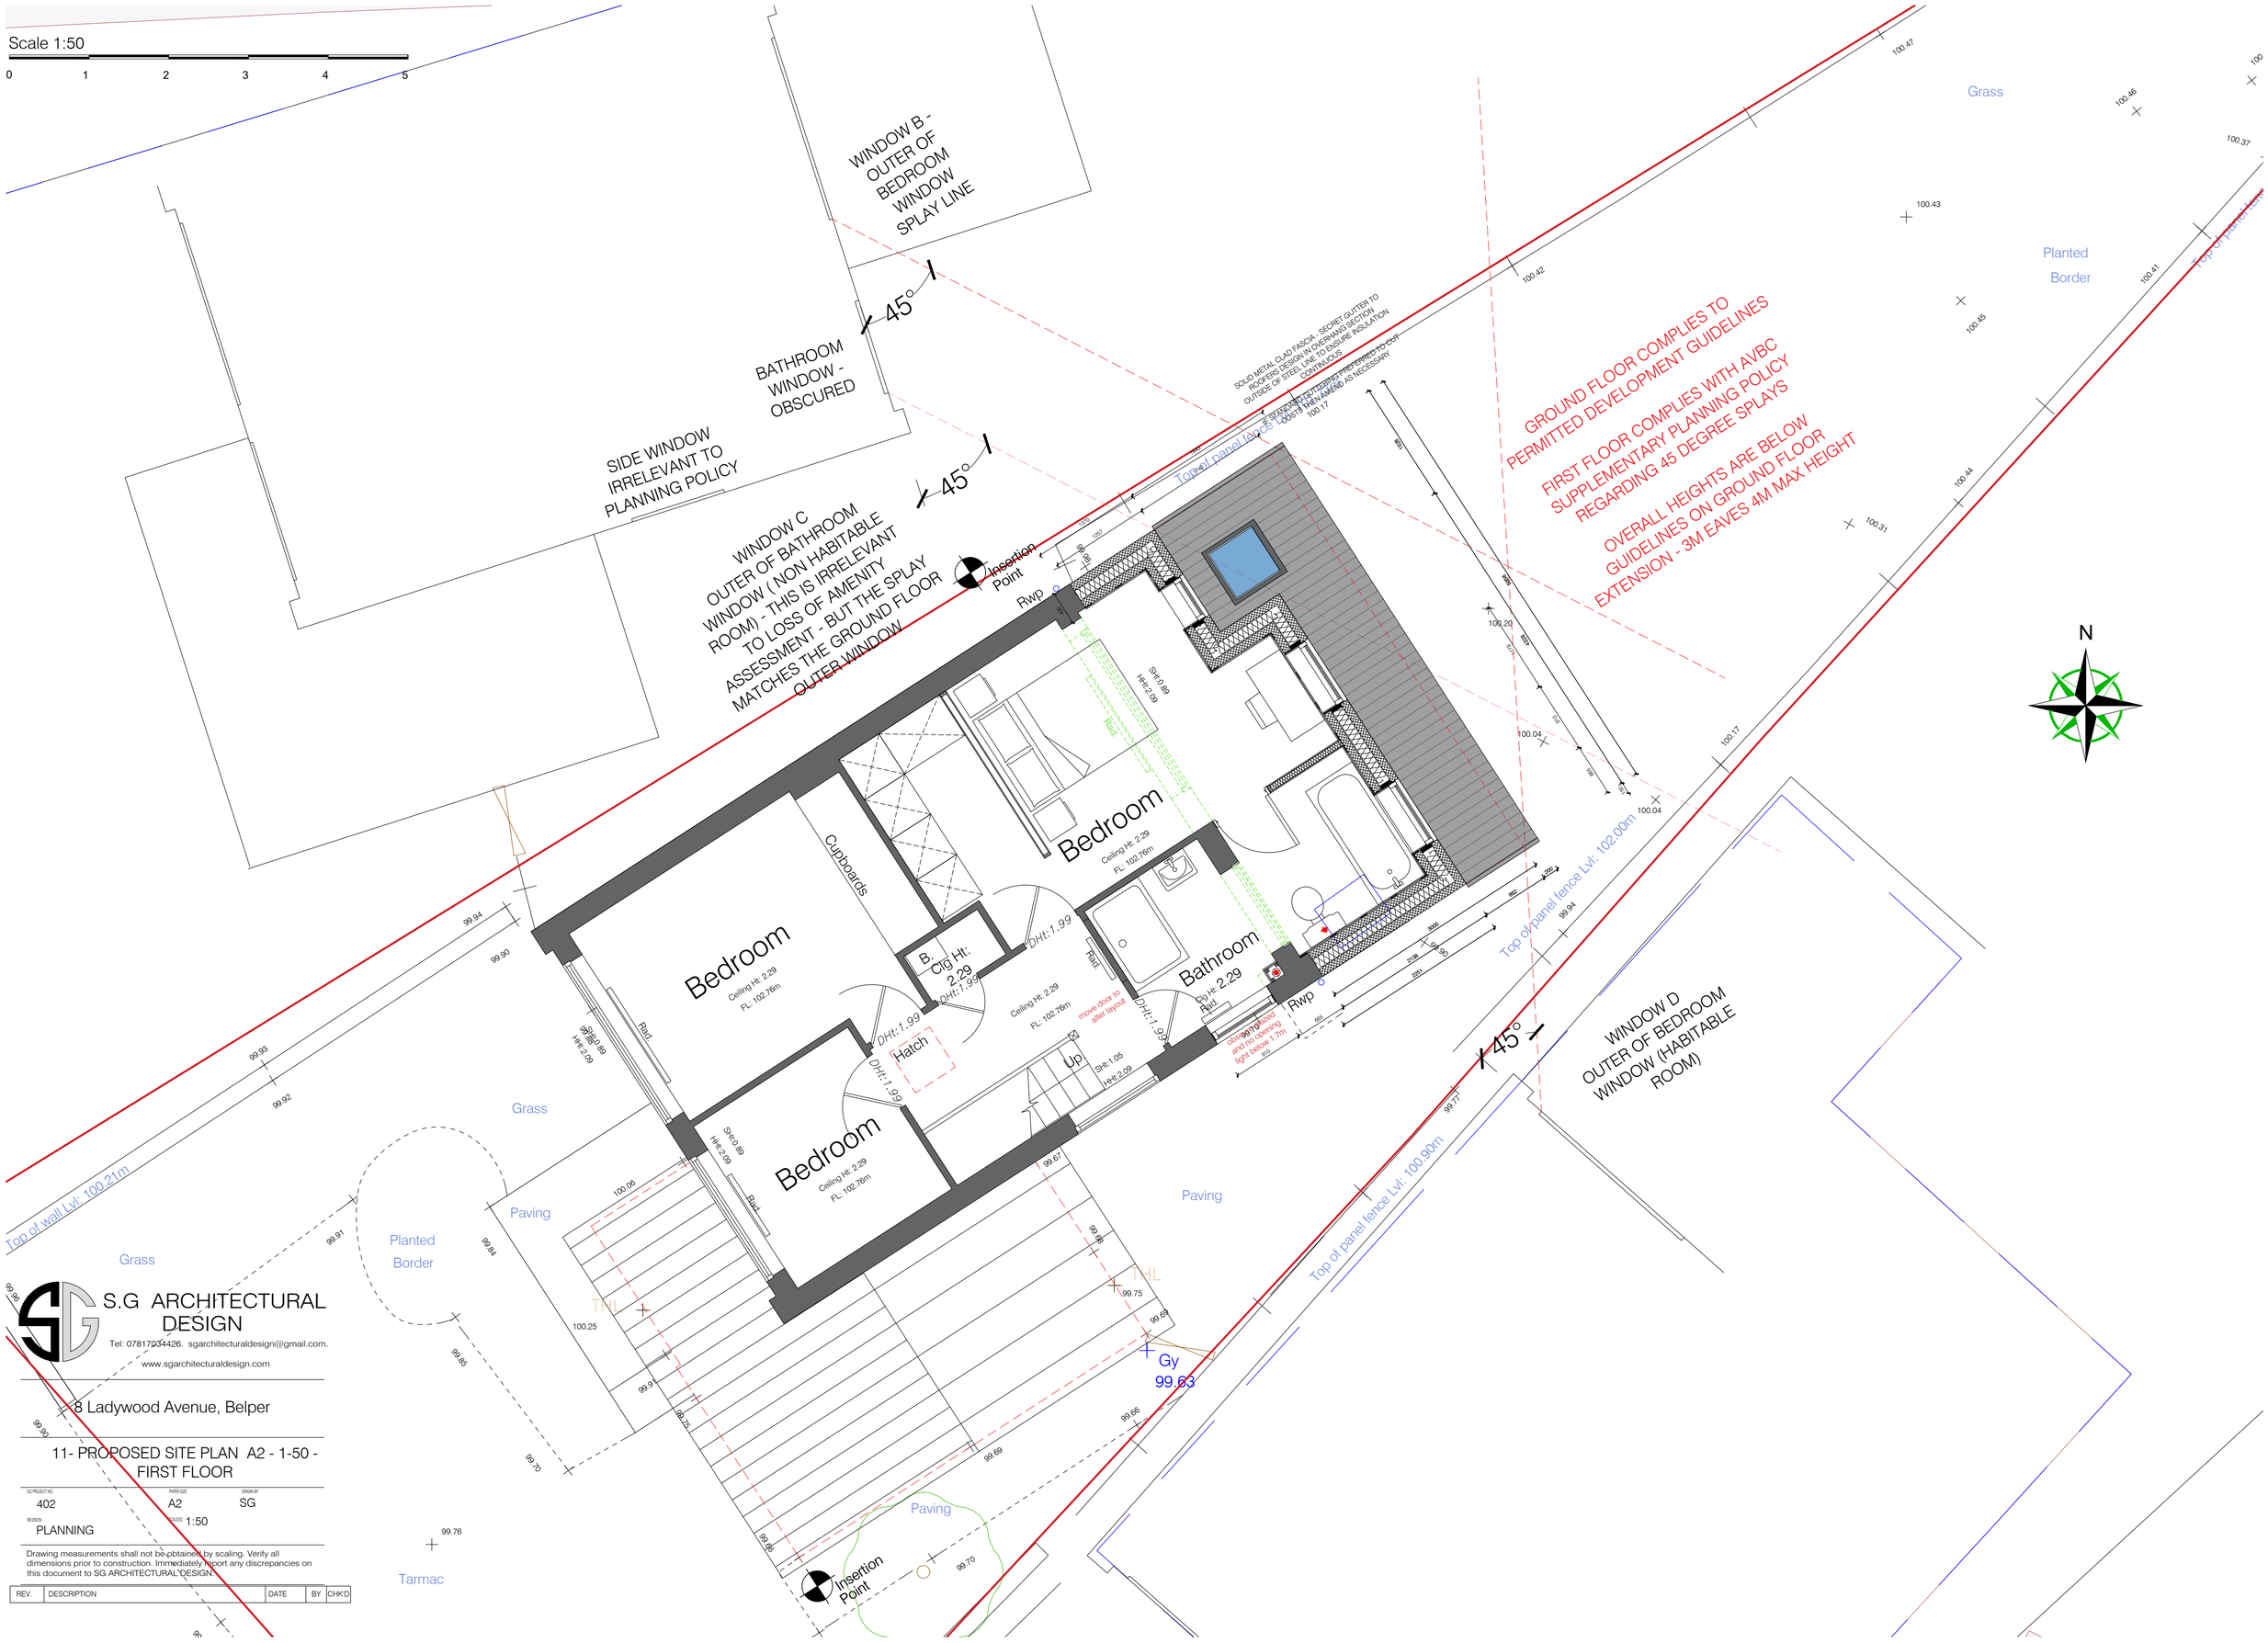

S.G ARCHITECTURAL DESIGN

Tel: 07817034426. sgarchitecturaldesign@gmail.com.

www.sgarchitecturaldesign.com

8 Ladywood Avenue, Belper

11- PROPOSED SITE PLAN A2 - 1-50 - FIRST FLOOR

SG PROJECT NO	PAPER SIZE	DRAWN BY
402	A2	SG
REVISION	SCALES	
PLANNING	1:50	

Drawing measurements shall not be obtained by scaling. Verify all dimensions prior to construction. Immediately report any discrepancies on this document to SG ARCHITECTURAL DESIGN.

REV.	DESCRIPTION	DATE	BY	CHK'D