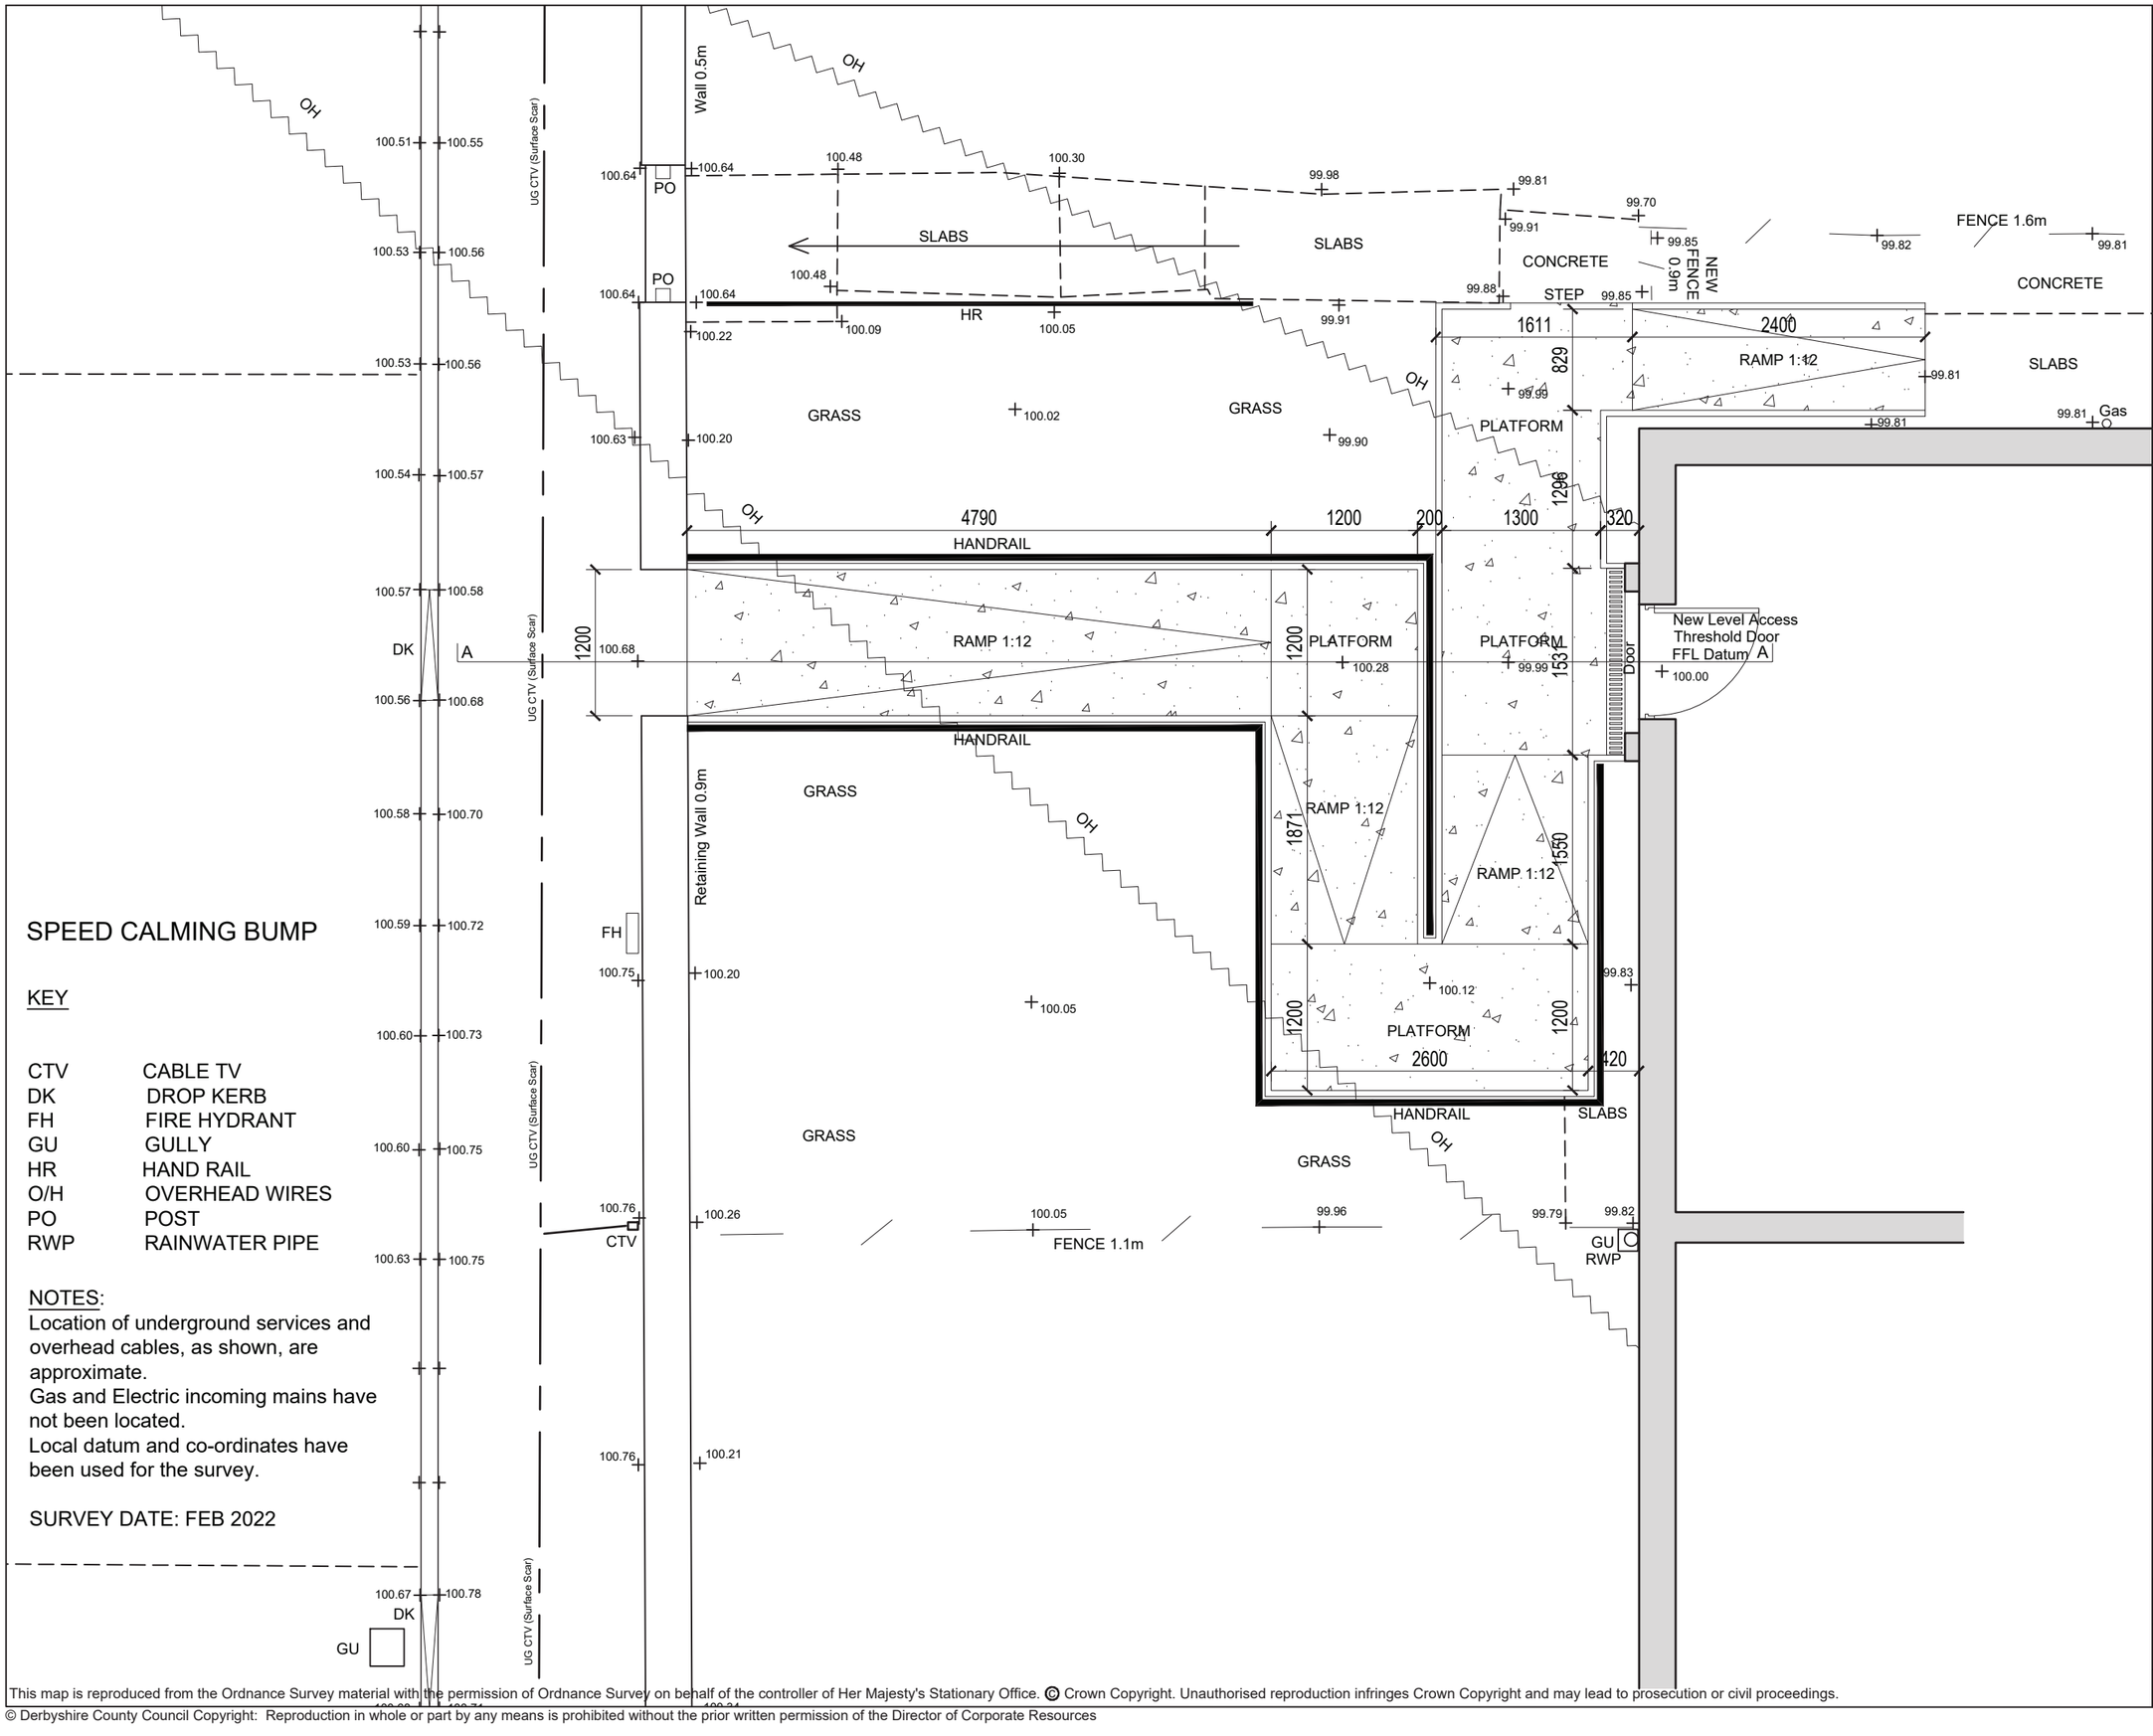

SPEED CALMING BUMP

KEY

CTV	CABLE TV
DK	DROP KERB
FH	FIRE HYDRANT
GU	GULLY
HR	HAND RAIL
O/H	OVERHEAD WIRES
PO	POST
RWP	RAINWATER PIPE

NOTES:
Location of underground services and overhead cables, as shown, are approximate.
Gas and Electric incoming mains have not been located.
Local datum and co-ordinates have been used for the survey.

SURVEY DATE: FEB 2022

This map is reproduced from the Ordnance Survey material with the permission of Ordnance Survey on behalf of the controller of Her Majesty's Stationary Office. © Crown Copyright. Unauthorised reproduction infringes Crown Copyright and may lead to prosecution or civil proceedings.
© Derbyshire County Council Copyright: Reproduction in whole or part by any means is prohibited without the prior written permission of the Director of Corporate Resources

Classification
CONTROLLED

Do not scale
Use only written dimensions. All dimensions must be verified prior to the works being put into hand and any discrepancies reported to the originator

HEALTH & SAFETY INFORMATION
(Refer to Pre-Tender CDM Documentation)

Rev.	Details of Revision	Date	Initial
A	Ramp handrails	23/11/22	SP

Derbyshire County Council
Commissioning, Communities and Policy
Property
Chatsworth Hall, Chesterfield Road,
Matlock, Derbyshire DE4 3FW
Tel. (01629) 536219 Fax. (01629) 536266

Partner Details

Project
13 Peartree Avenue
Ripley
Derbyshire
DE5 3PR

UPRN Number

Drawing Number	Revision
689674-WD-02	A

Title
Proposed access ramping
Proposed Plan

Scale	Drawn	Checked
1:50	SP	
Original Size	**Date**	**Date**
A3	Feb 2022	

Status
Construction