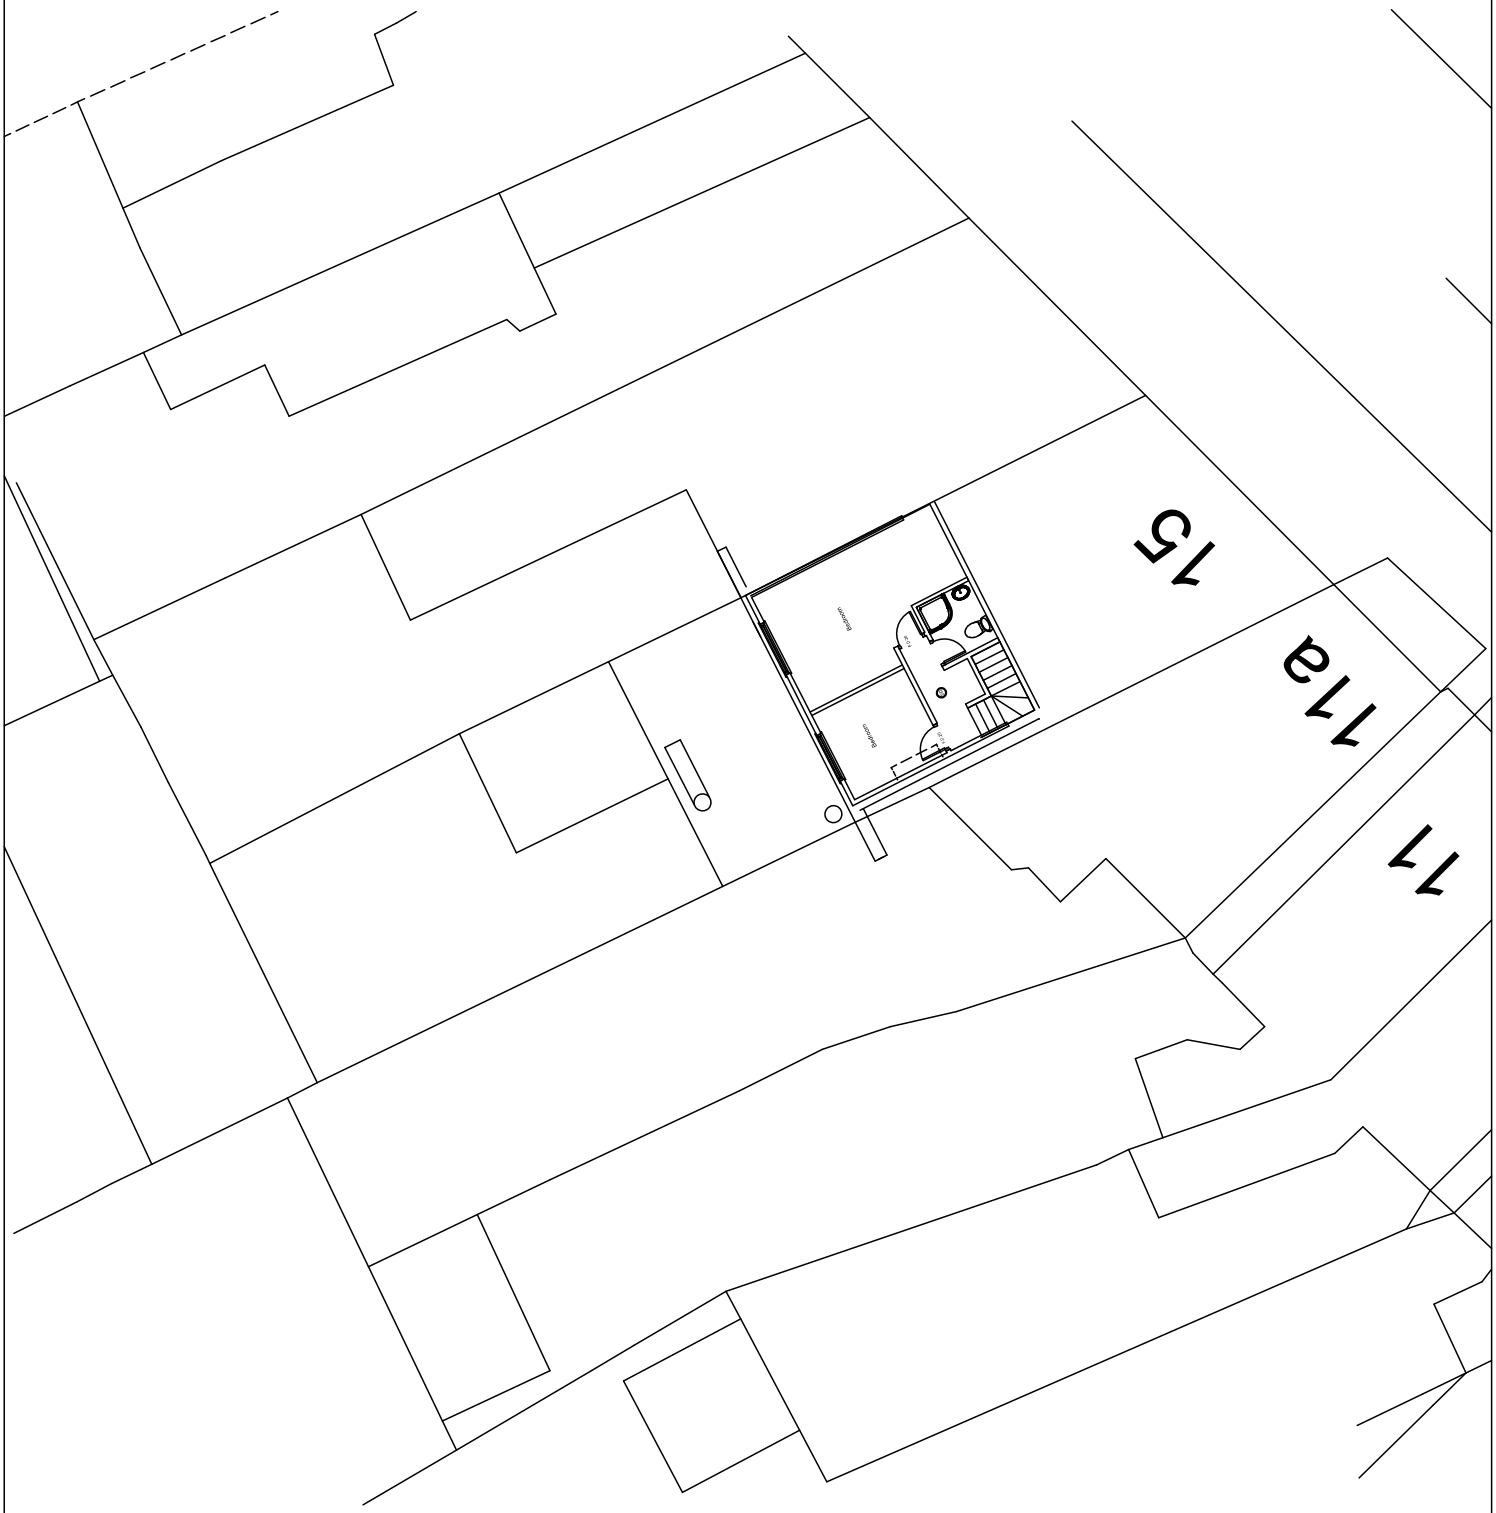

ProposedWorks 15 Loscoe Road	Scale: 1:200 @ A4	Drg No: 1193/04