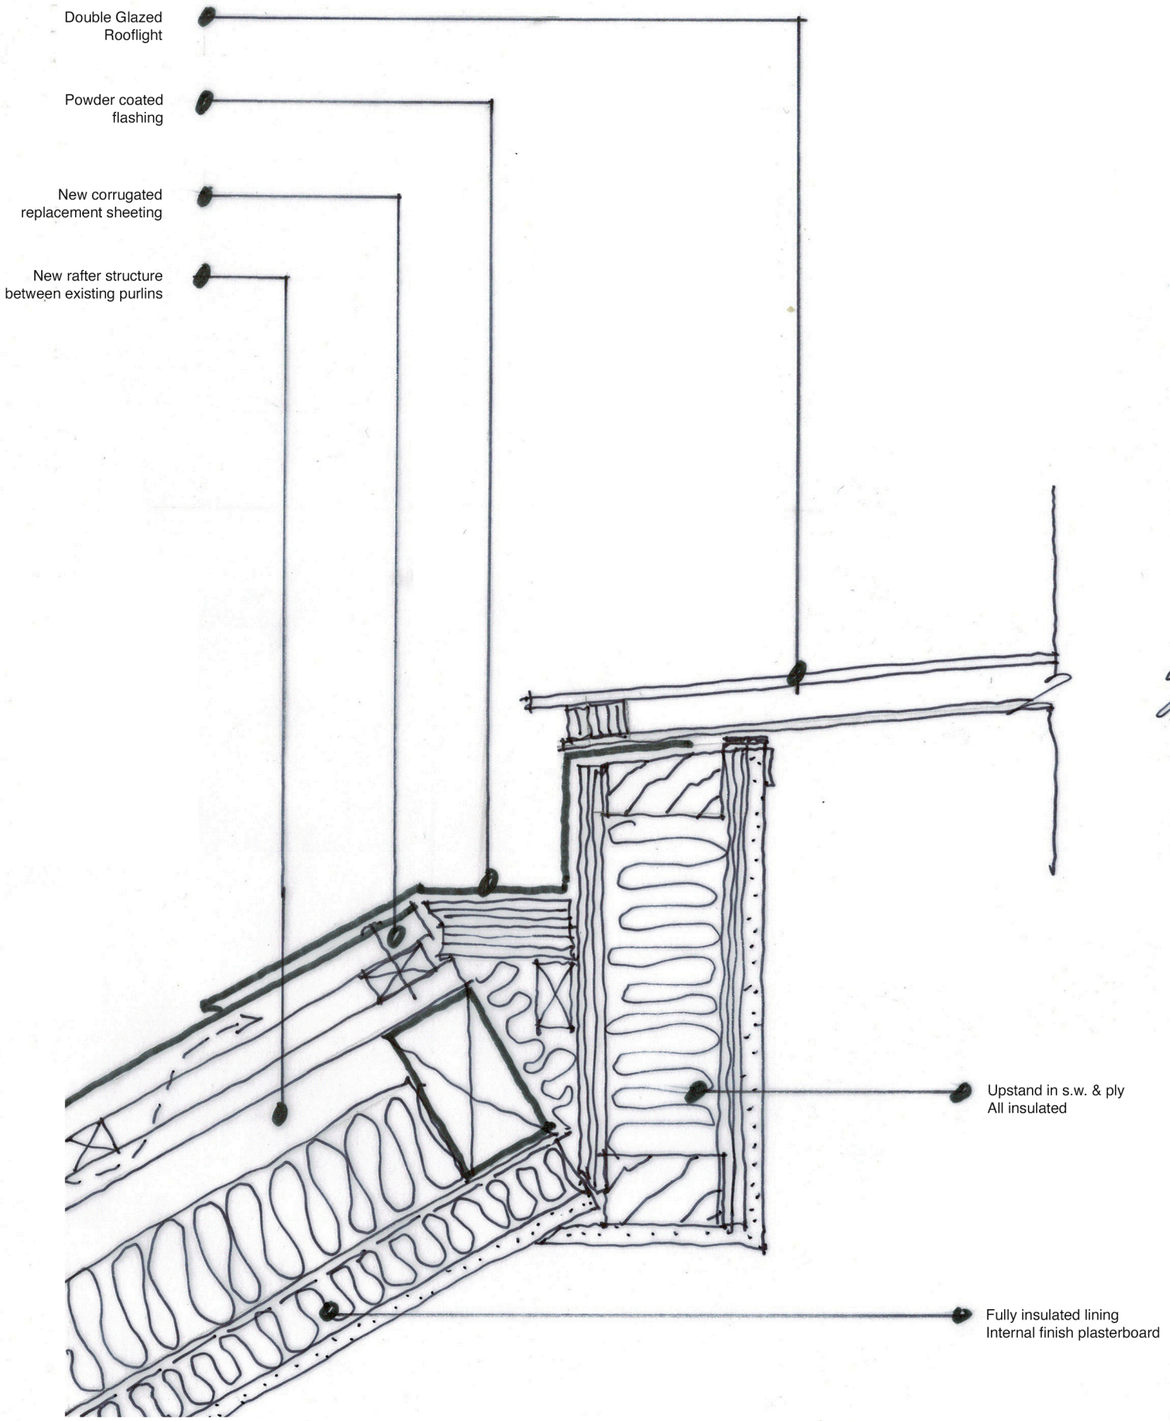

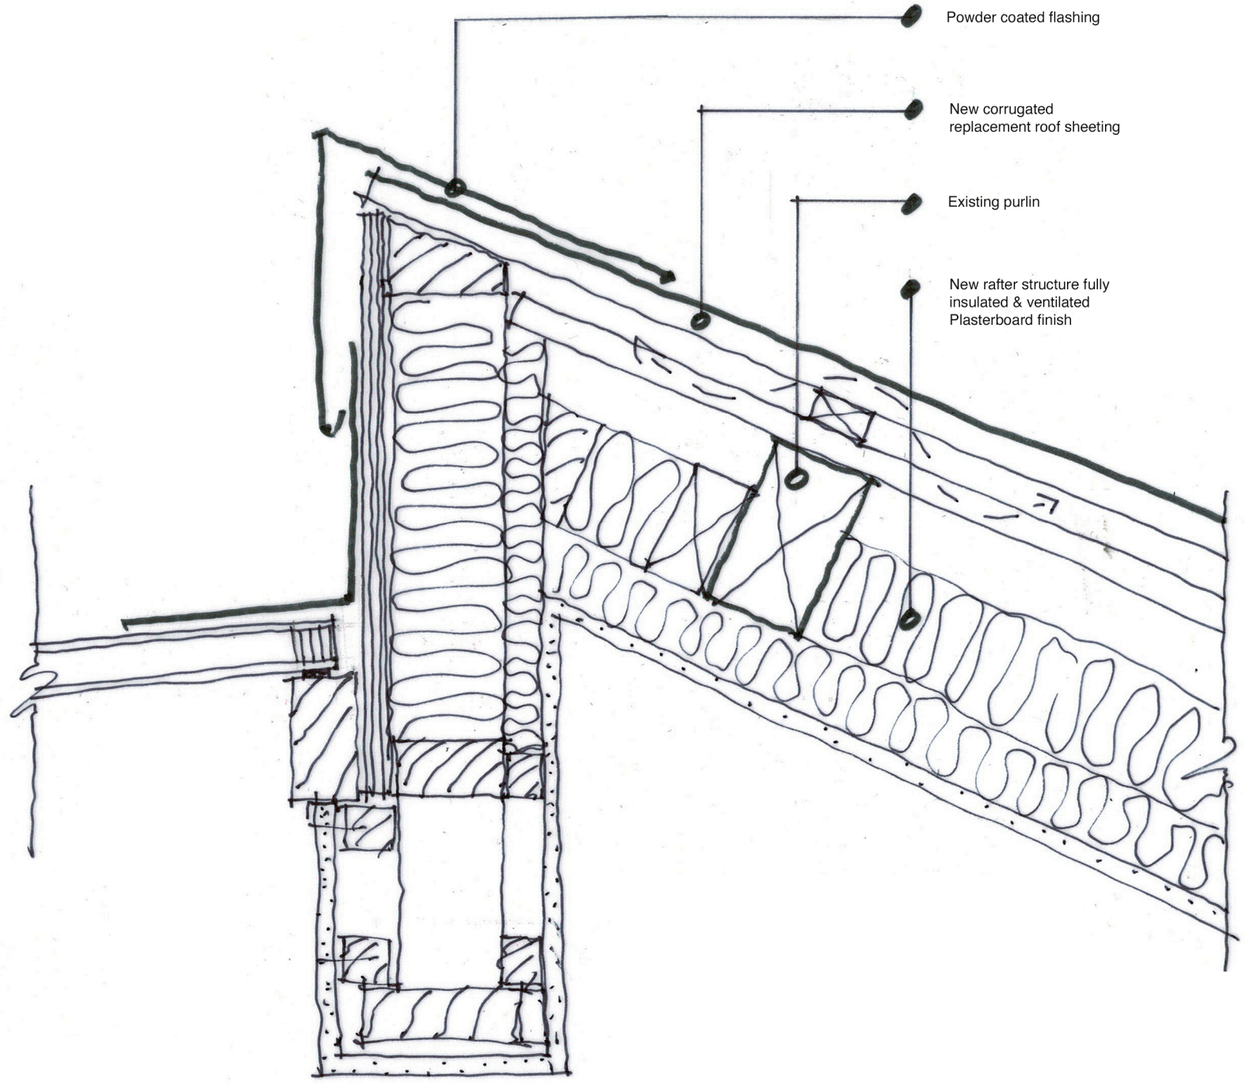

Proposed Rooflight Detail

21037_Babington Farm Dethick DE4 5GG

Architect Studio Gedye Ltd

Scale 1:5@A3

Large Scale Detail of Proposed Rooflight to Existing Roof

Drawing RL101