
FENCE SIDE

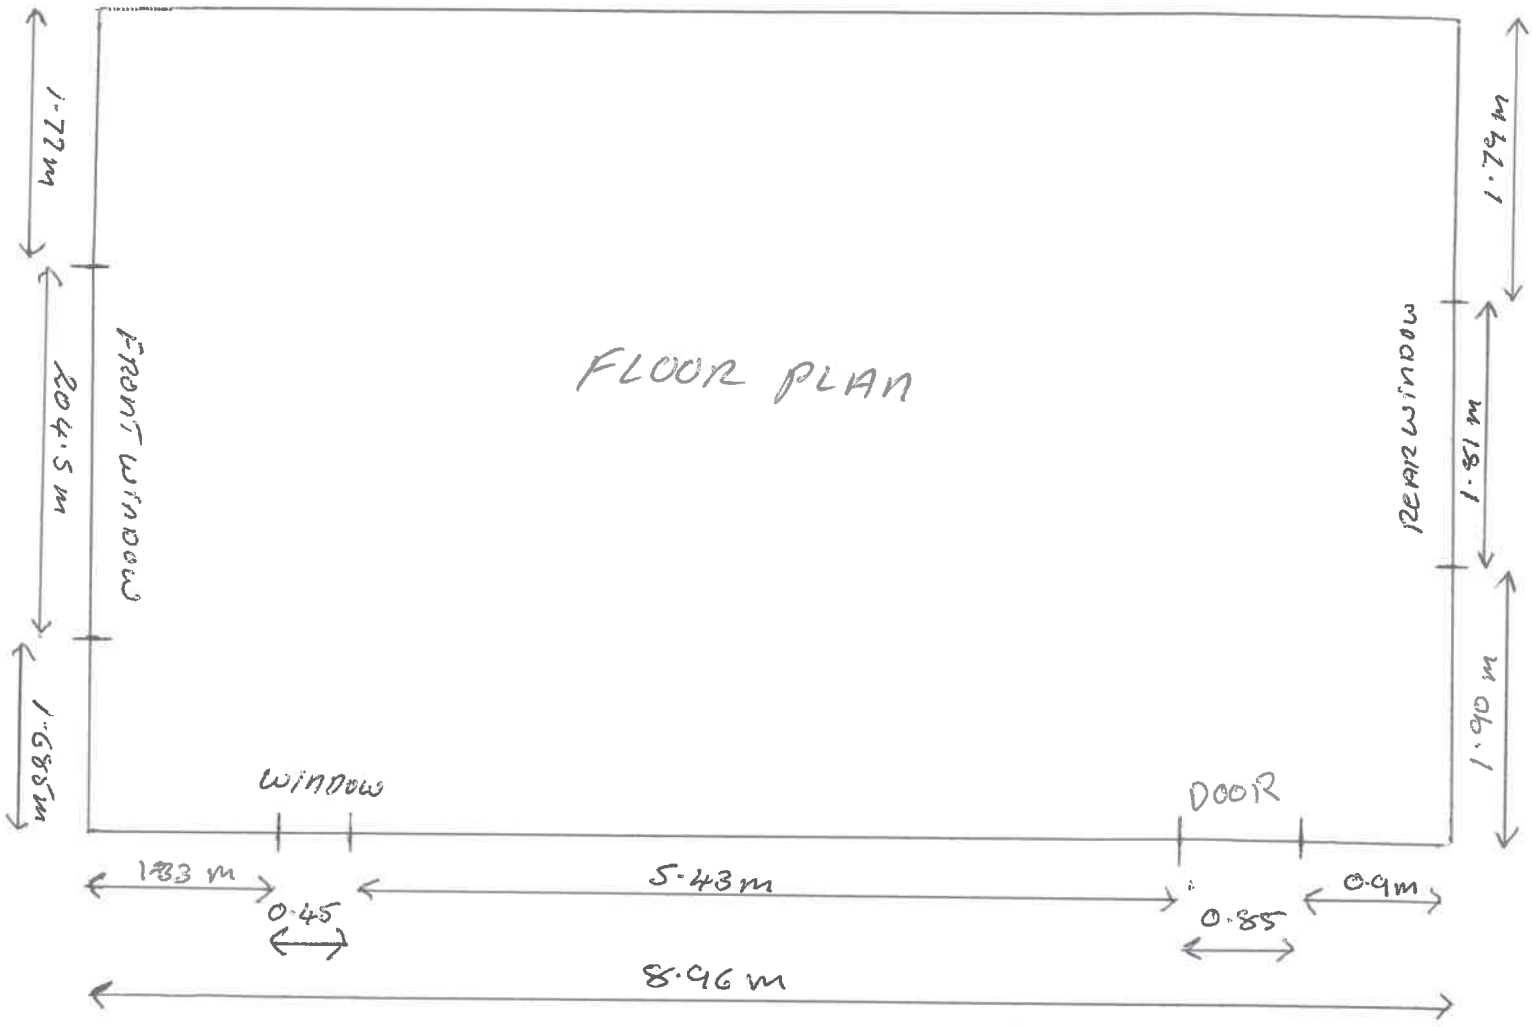

SCALE 1m = 2cm

HOUSE SIDE