

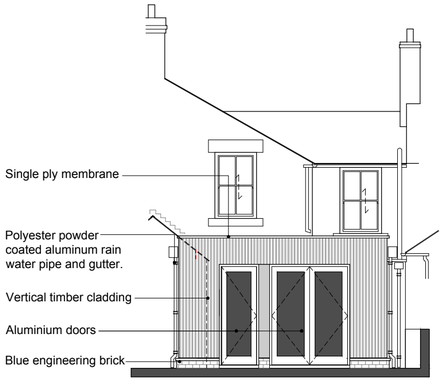



10 002 Proposed South Elevations.
1:100

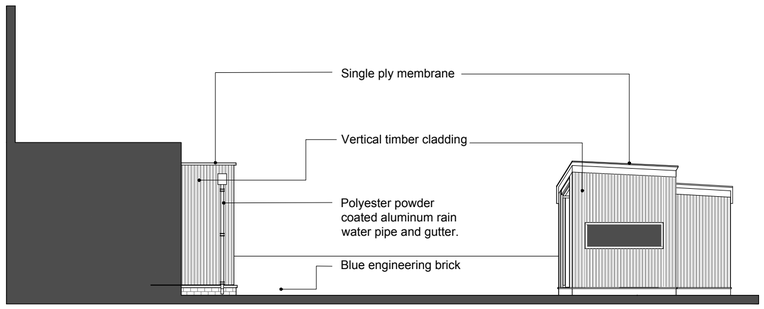


10 003 Proposed West Elevations.
1:100

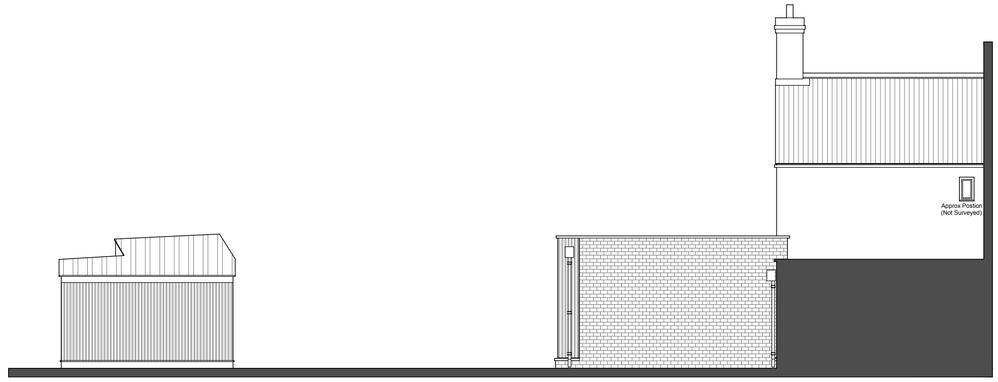


10 004 Proposed East Elevations.
1:100

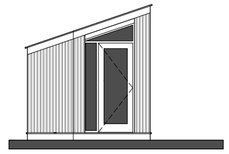

10 005 Proposed North Elevation.
1:100

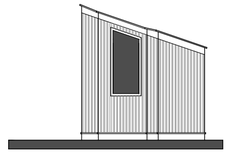

10 006 Proposed South Elevation.
1:100

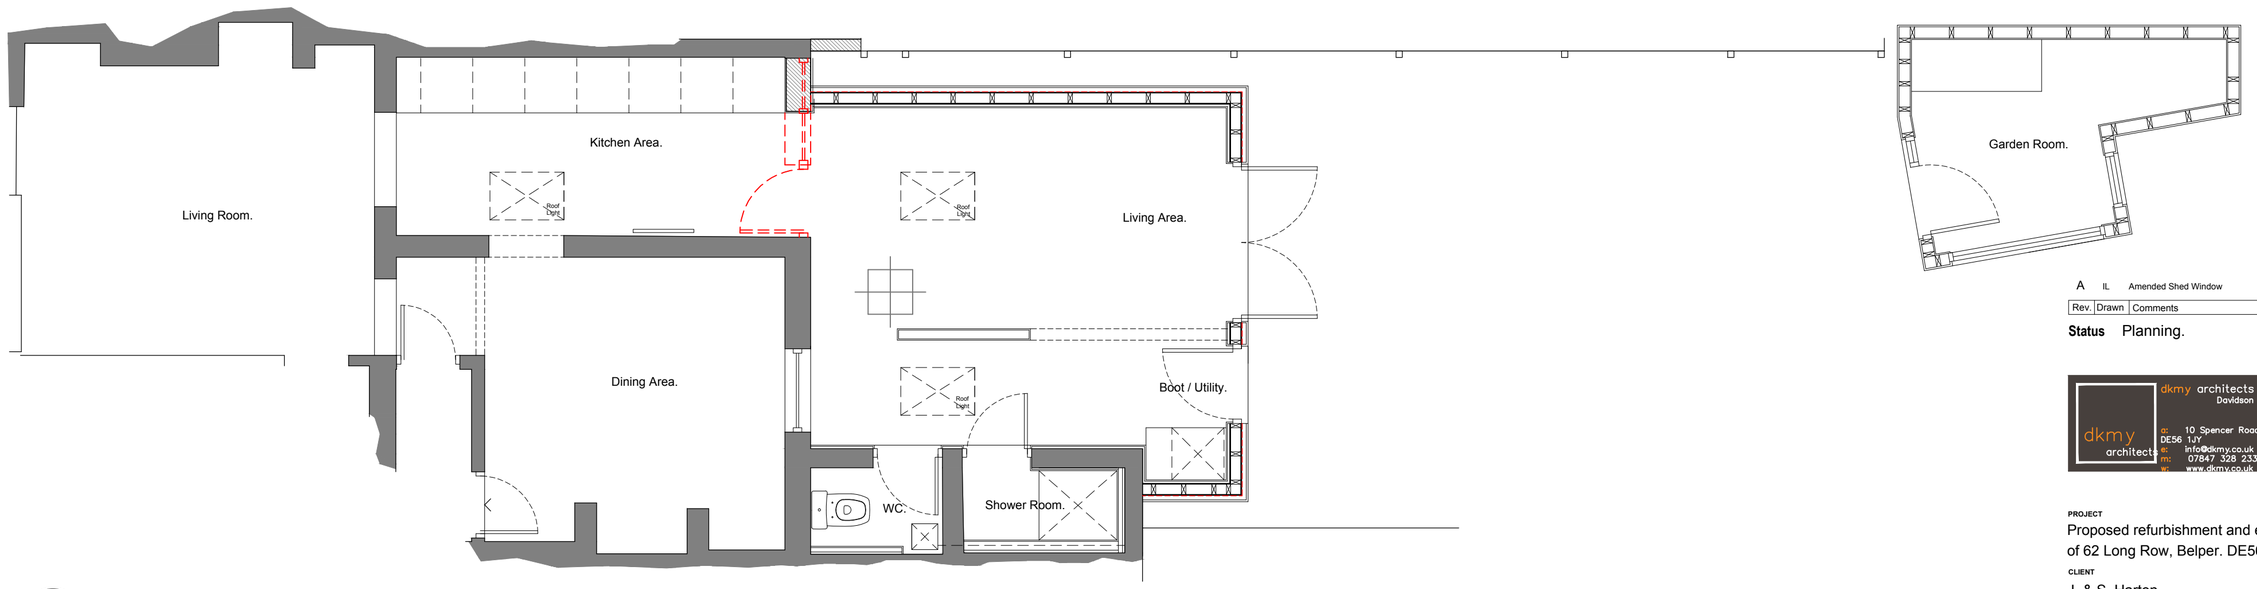

10 001 Proposed Floor Plans.
1:50

0 1 2 3 4 5
metres

1:50

FILE: *21-119 Proposed - rev B.dwg*

N

Rev.	Drawn	Comments	Date
A	IL	Amended Shed Window	Feb-22

Status Planning.

dkmy architects ltd
Davidson Keighley Marston Yat
10 Spencer Road, Belper, Derbyshire DE56 1JY
e: info@dkmy.co.uk
m: 07847 328 233
w: www.dkmy.co.uk

PROJECT
Proposed refurbishment and extension of 62 Long Row, Belper. DE56 1DR.

CLIENT
J. & S. Harton

TITLE
Proposed Plans and Elevations

DRAWN	CHECKED	
RjK	HH	
NUMBER	REVISION	ORIGINAL SIZE
21-119-08-10	D	A2
SCALE	DATE	
1:50 & 1:100	Dec '21	