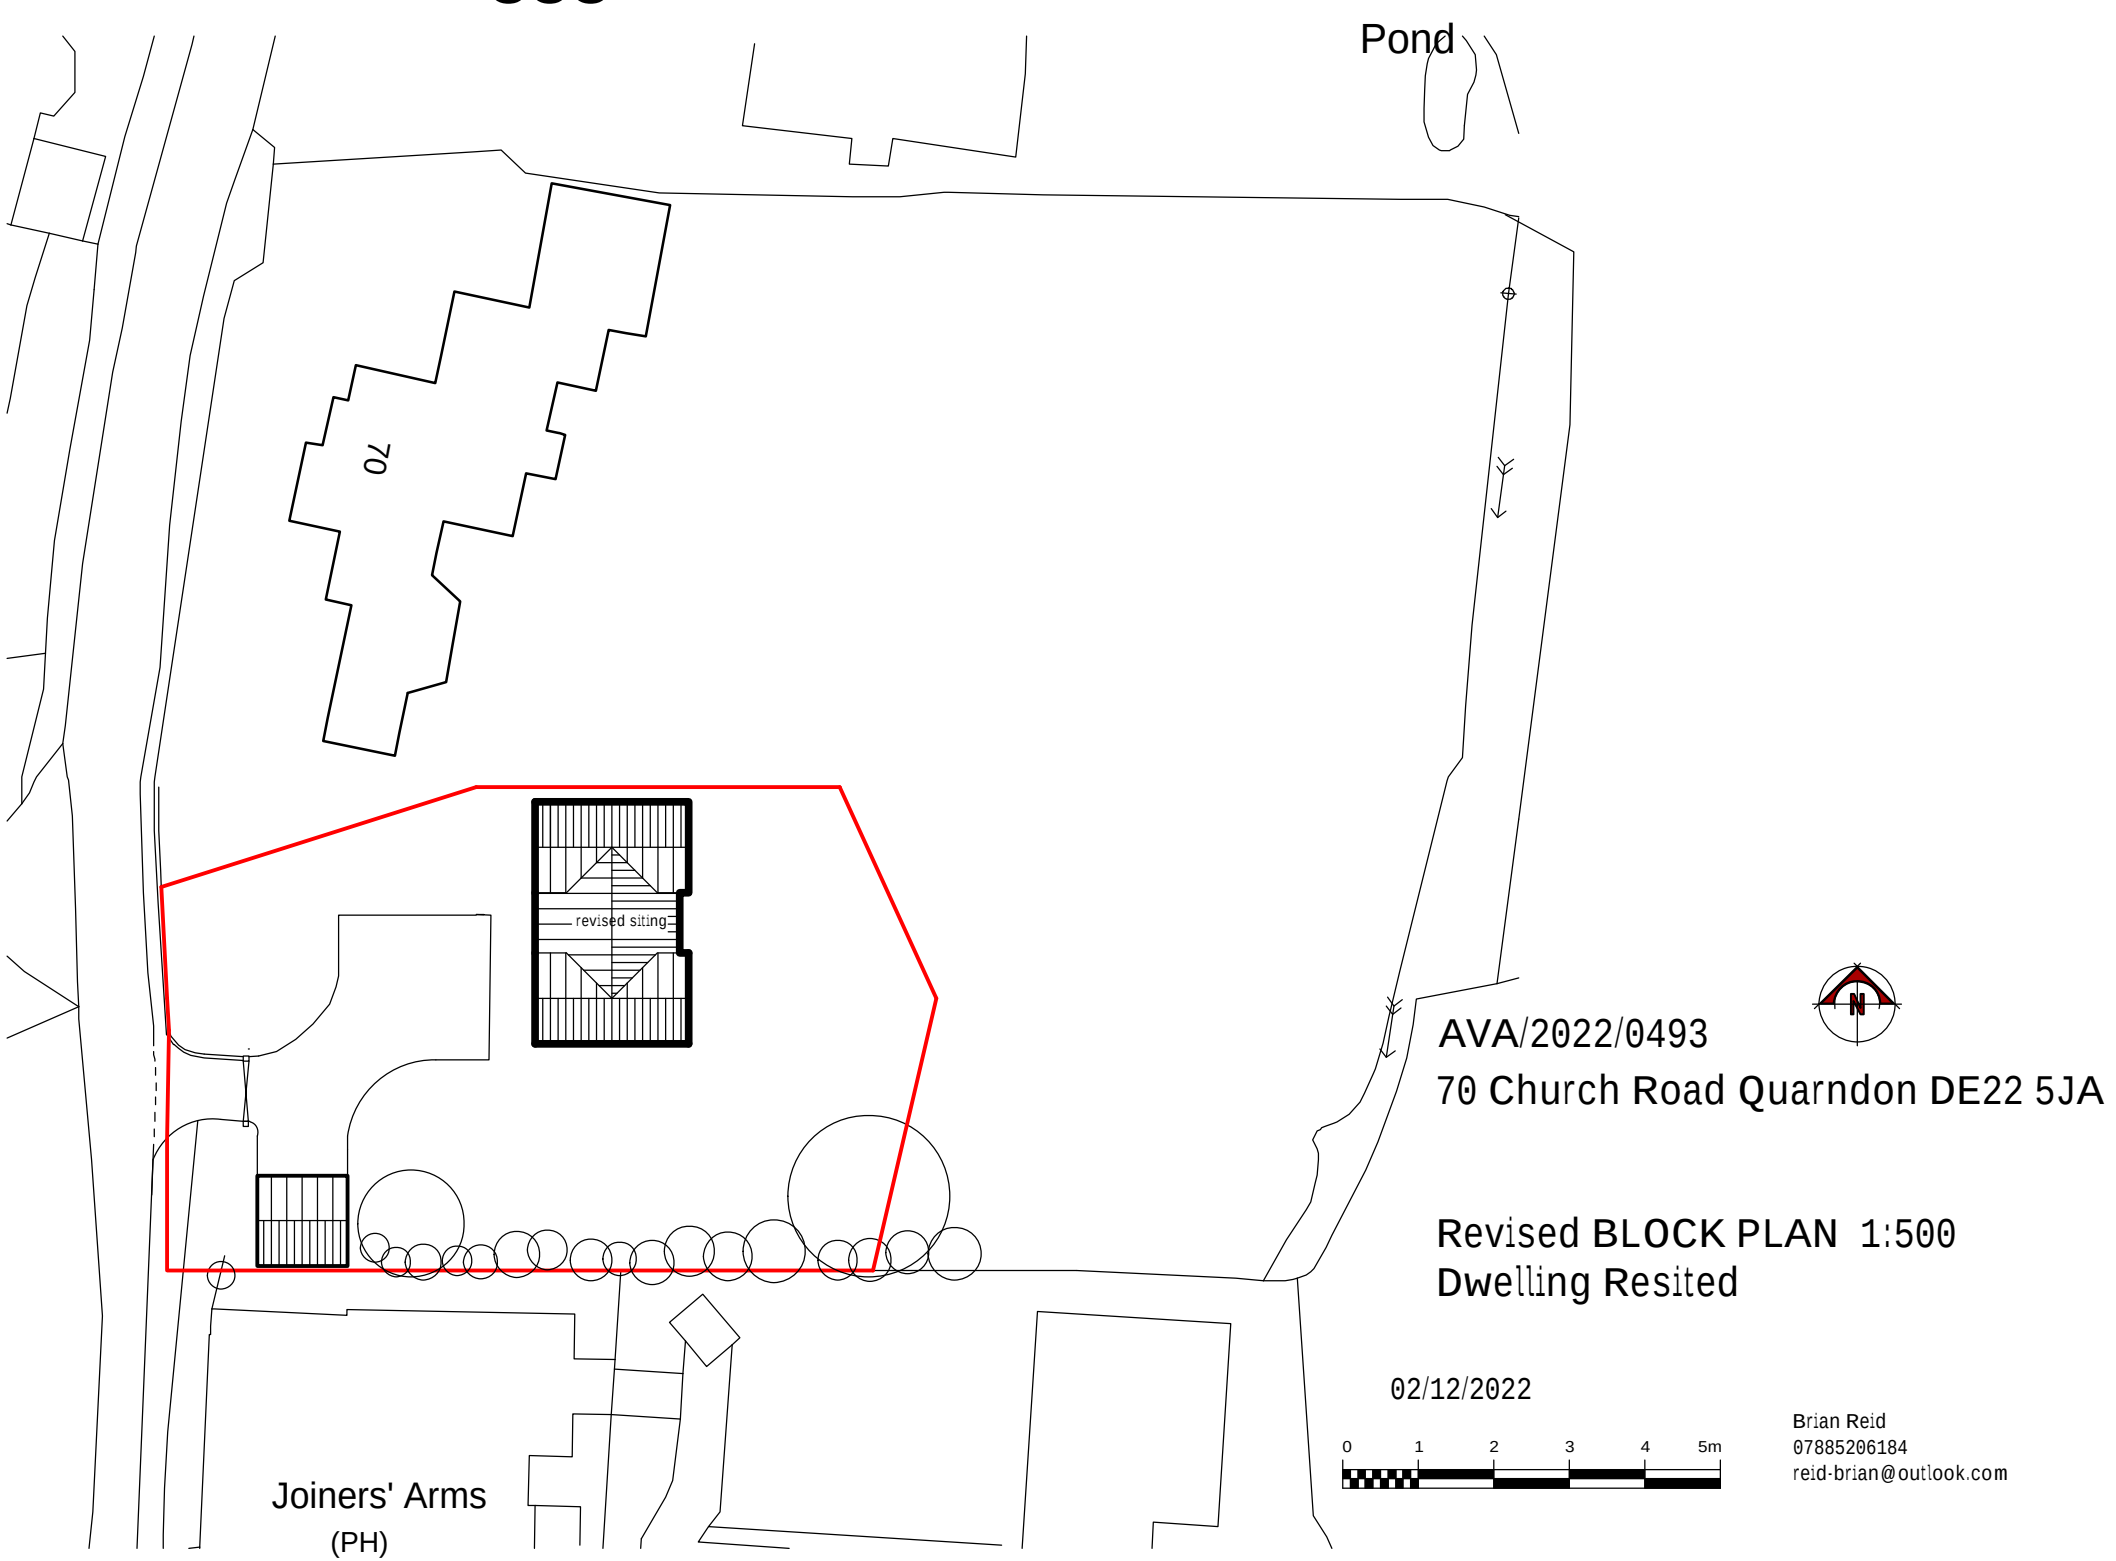

Pond
70
revised siting
Joiners' Arms
(PH)
AVA/2022/0493
70 Church Road Quarndon DE22 5JA
Revised BLOCK PLAN 1:500
Dwelling Resited
02/12/2022
0 1 2 3 4 5m
Brian Reid
07885206184
reid-brian@outlook.com