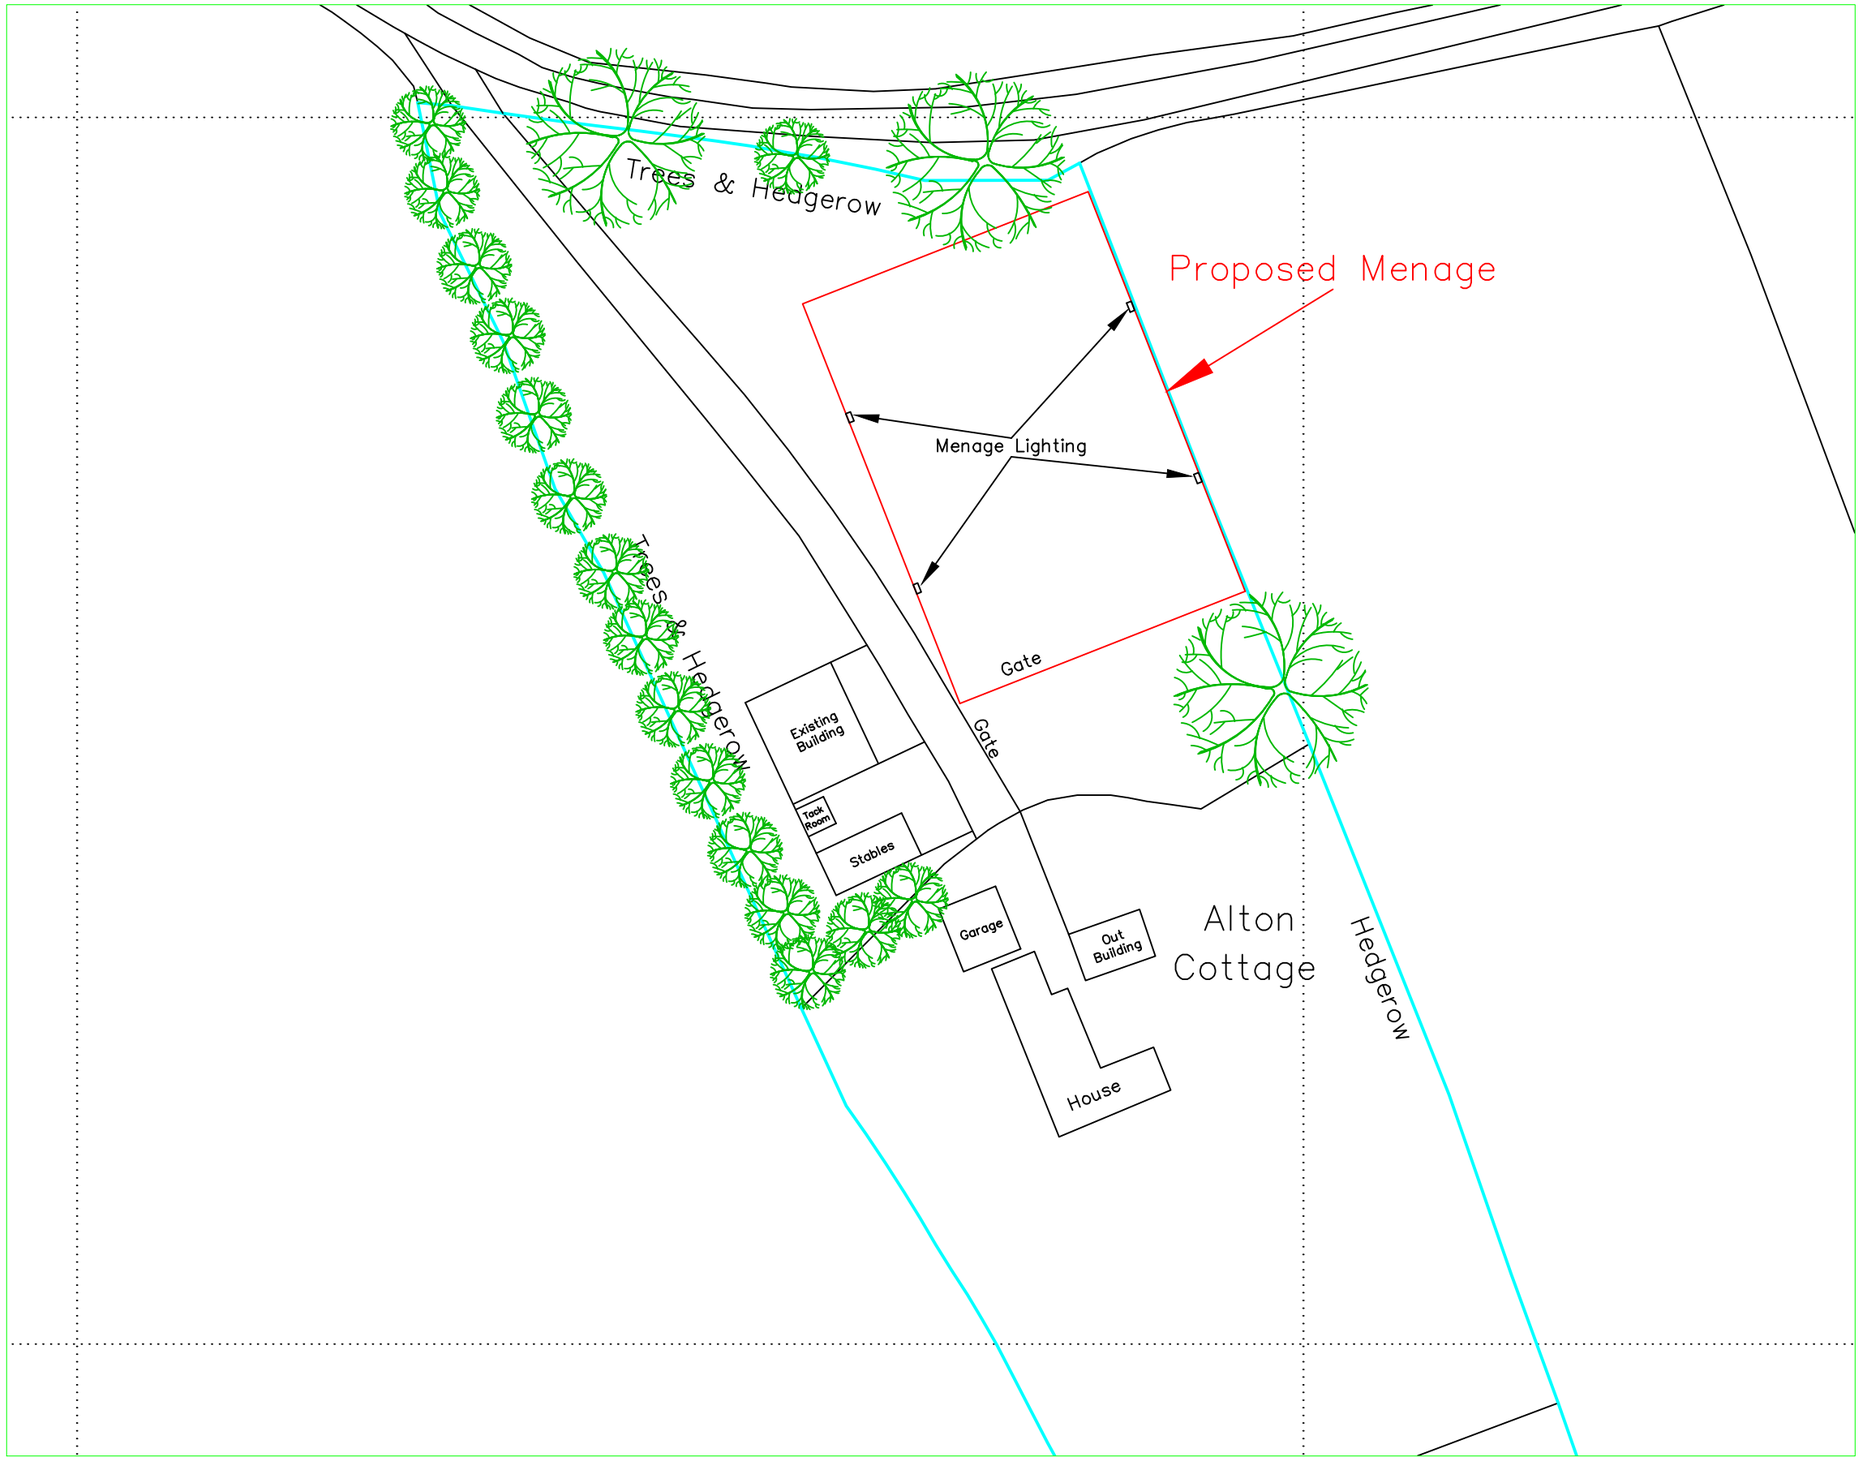

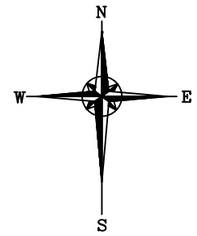

Reproduced from Ordnance Survey digital map data, 1:500 scale, by permission of Ordnance Survey on behalf of The Controller of His Majesty's Stationery Office.
© Crown copyright.
All rights reserved.

© Copyright

J C Harrison Planning
& Admin Services
jo@jcharrison.co.uk
07792 144155

Client:
Mrs C Wood
Alton Cottage, Barnsley Lane
Idridgehay, DE56 2SH

Project:
Proposed Menage

Title:
Block Plan

Drawn by:	Designed by:	Checked:
Joanne Harrison		
Date: 05.12.22	Index No.:	Approved:

Scales: 1:500 @ A3

Drawing No: 1060–002

Revision