

East Elevation

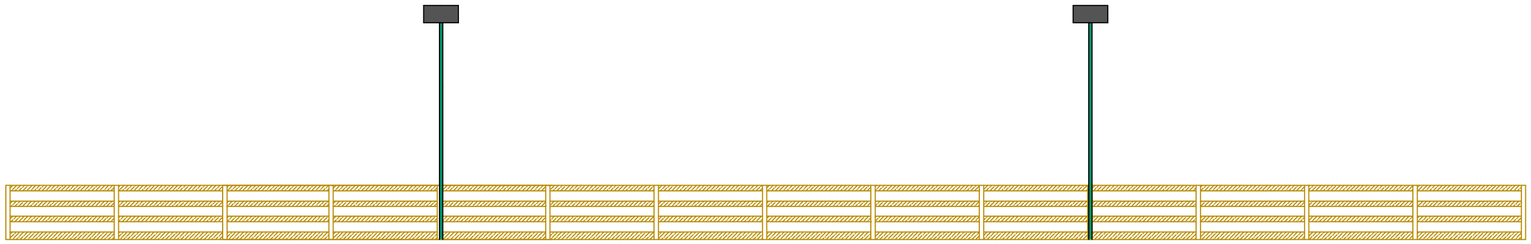

West Elevation

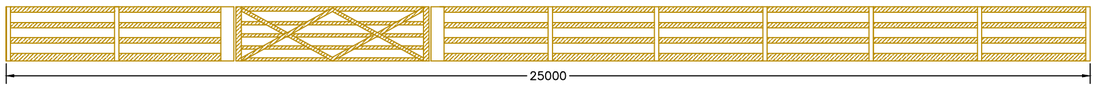

South Elevation



North Elevation

Sustainably sourced timber will be used to create fenced area will be constructed from posts at approximately 2.500m apart with 3 No. timber rails spaced evenly and a deeper bottom board to retain the sand base layer.

The south elevation fencing incorporate a wooden gate.

The east and west elevations will incorporate 2 No. retractable lighting poles each with 2 No. flood lights with back spill guards.

The east elevation will abut the hedgerow boundary.

All timber will be treated and of a natural colour (not painted).

© Copyright

J C Harrison Planning & Admin Services
jo@jcharrison.co.uk
07792 144155

Client: Mrs C Wood
Alton Cottage, Barnsley Lane,
Idridgehay, DE56 2SH

Project: Proposed Menage and lighting

Title: Elevations

Drawn: J Harrison | Date: 05.12.2022

Scales: 1:100 @ A2

Drg. No.: 1060-003 | Rev.: