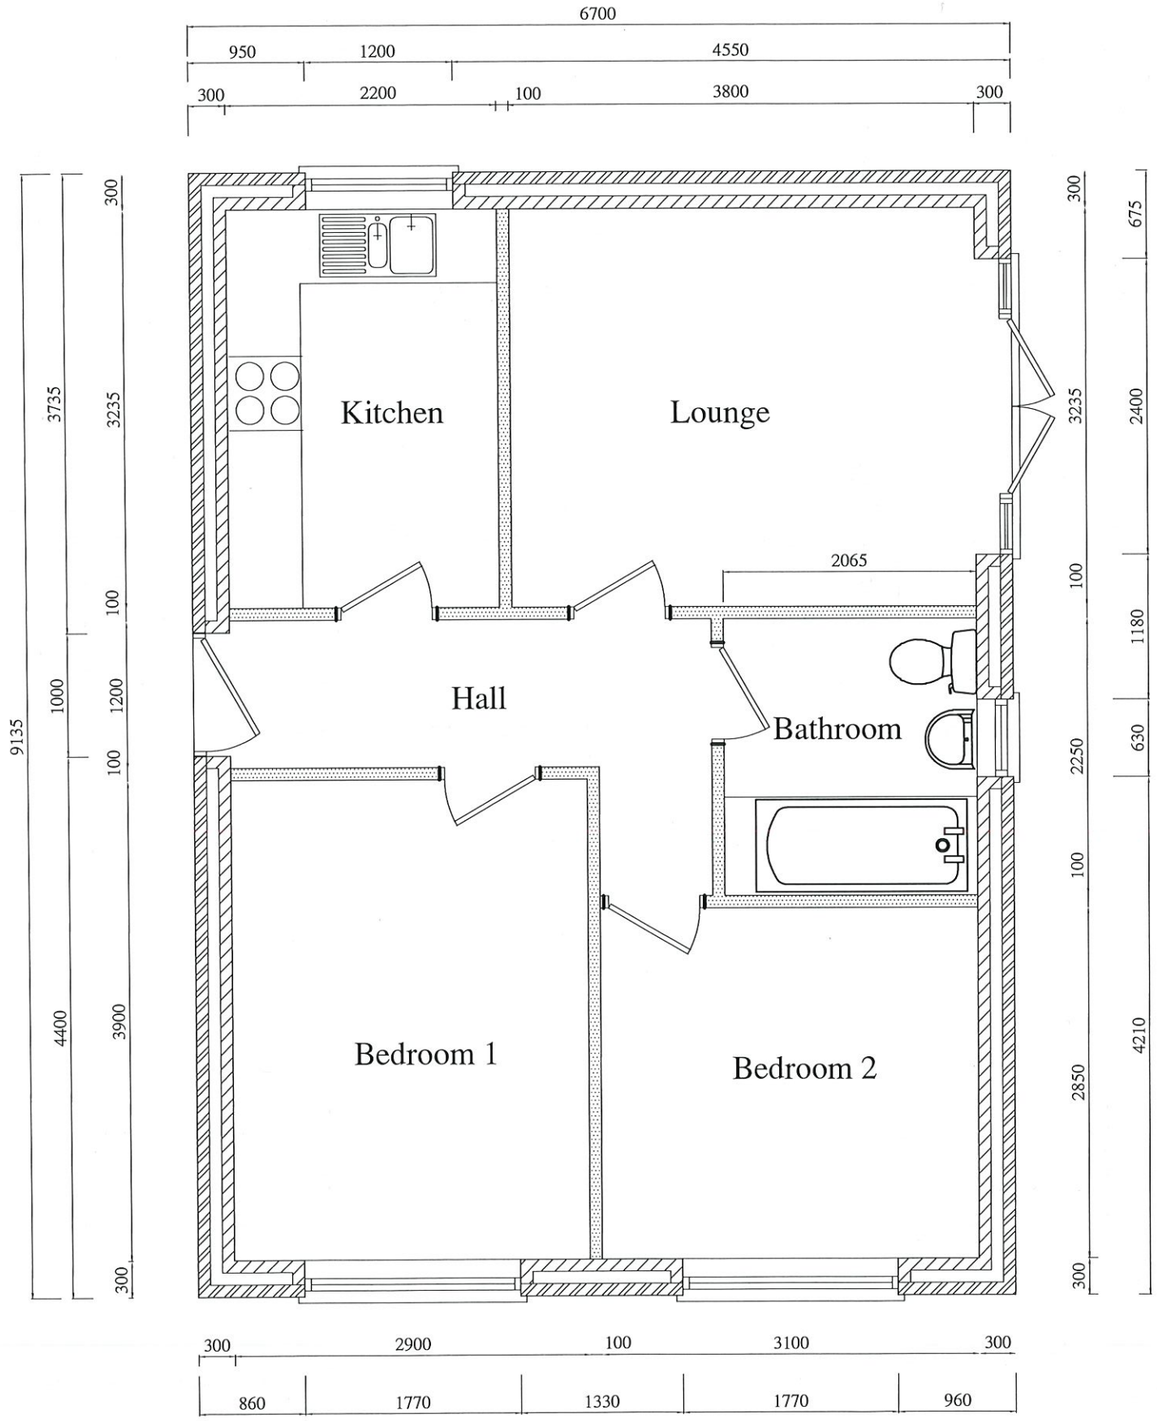

FLOOR PLAN

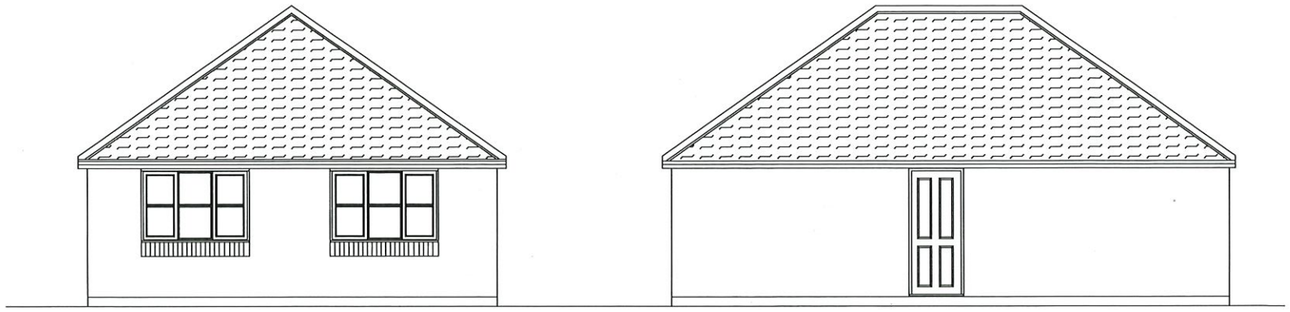

PROPOSED FRONT ELEVATION

PROPOSED SIDE ELEVATION

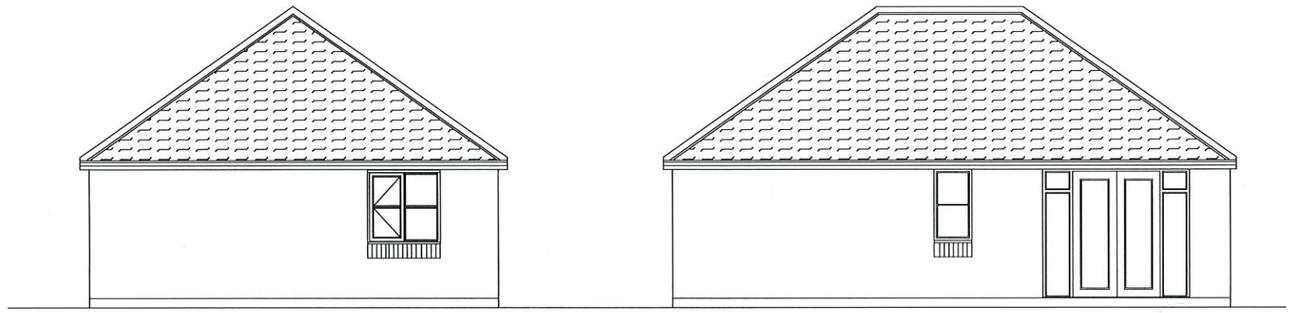

PROPOSED REAR ELEVATION

PROPOSED SIDE ELEVATION

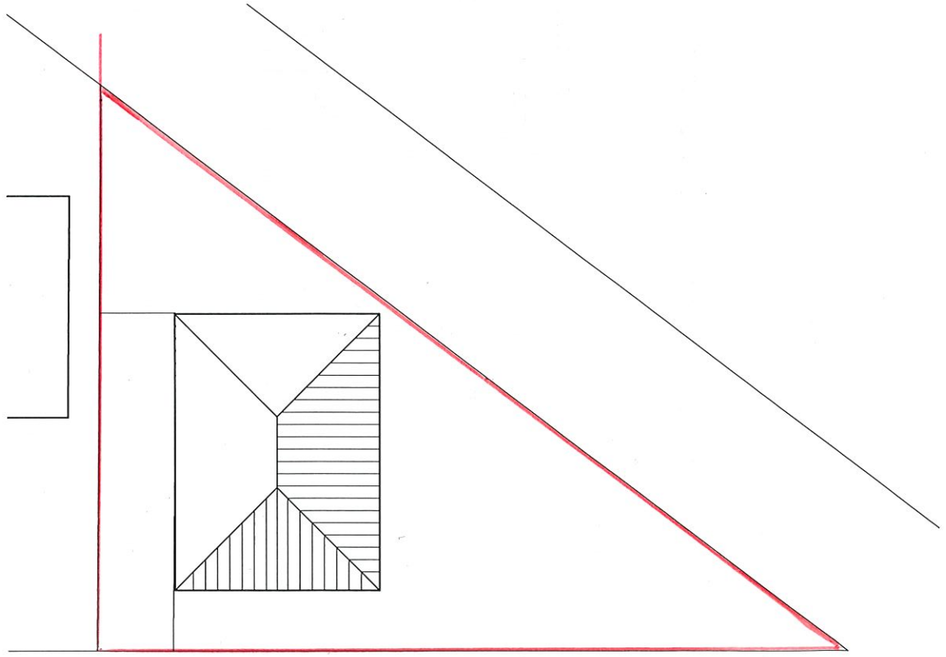

SITE PLAN Scale - 1 : 500

Description	Rev	Date

NTR Design & Build Limited

NTR Design & Build limited
Waterside, Derby Road
Swanwick
Derbys DE55 1AD
Telephone 07966 432317
Email - ntrdesign@btinternet.com

Project Title

LAND ADJACENT 30 ARGYLE STREET, LANGLEY MILL, NOTTS. NG16 4ET

Drawing

PROPOSED BUNGALOW

Scale	Drawn By	Revision
1:50 1:100	NR	

Date	Drawing No
September 2022	LC1/09/22