

Existing Rear Elevation




Existing Side Elevation




Existing Side Elevation

Scale 1:100

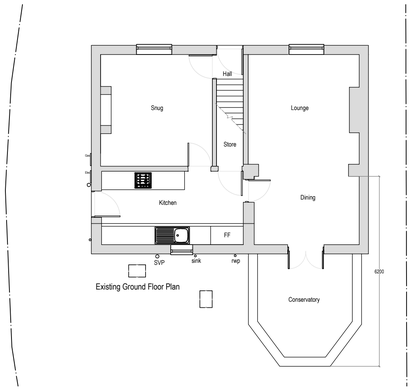

Existing Ground Floor Plan

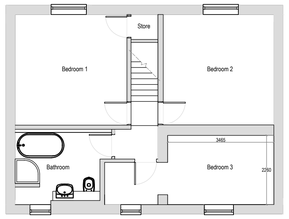


Existing First Floor Plan




Proposed Rear Elevation




Proposed Side Elevation

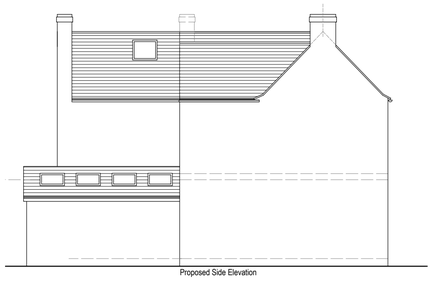


Proposed Side Elevation

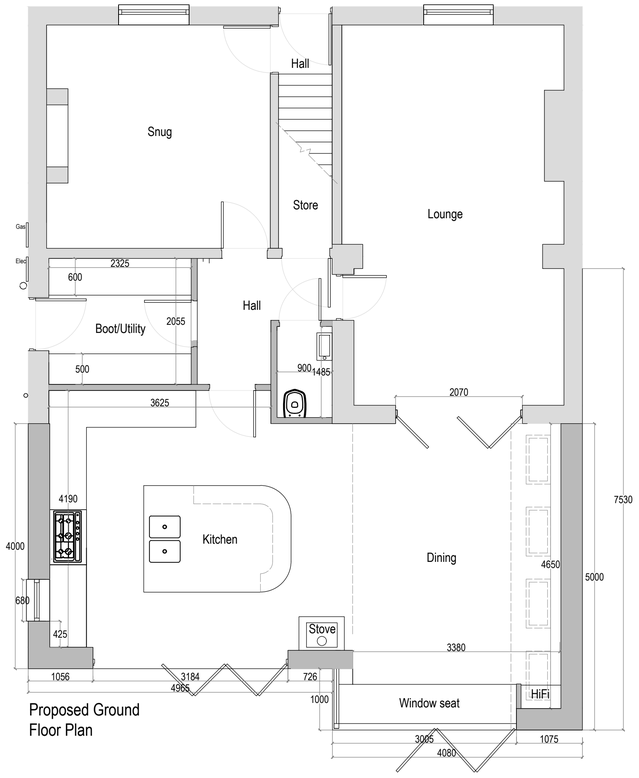

Proposed Ground Floor Plan

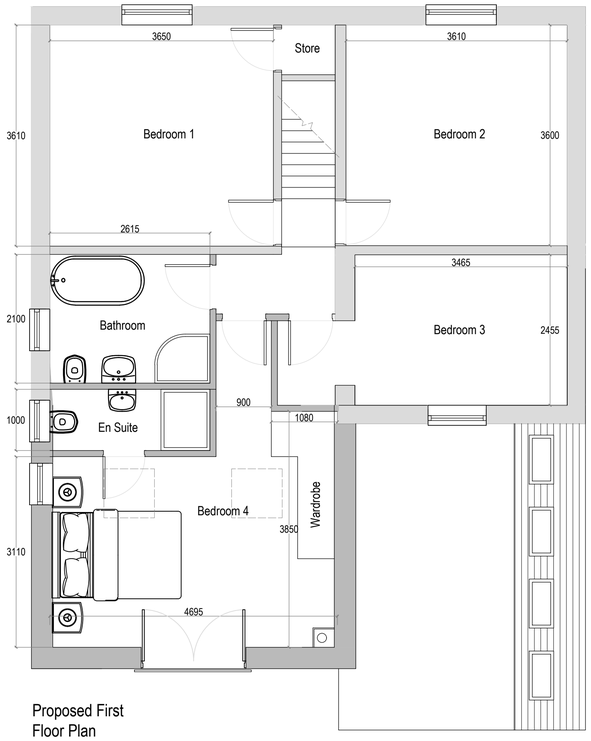

Proposed First Floor Plan

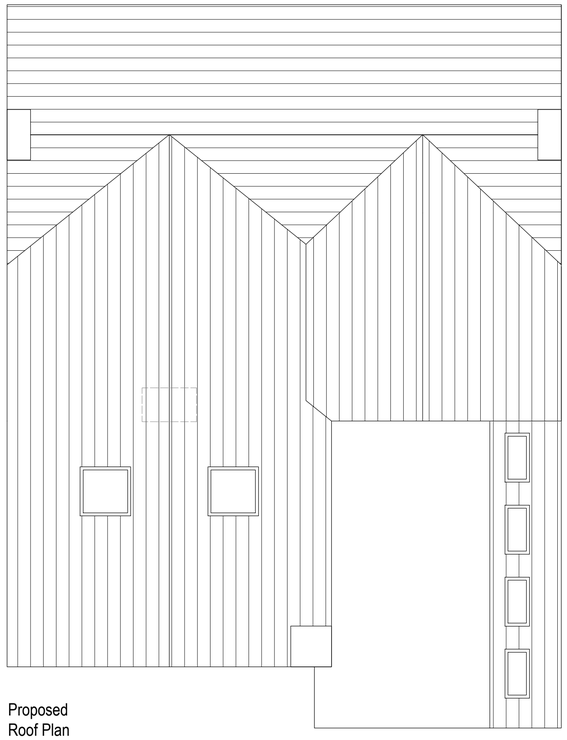

Proposed Roof Plan

Scale 1:50

NOTE - The project to which this drawing applies should, if required, be commenced in compliance with the C.D.M. Regulations (2015) and under control of a client appointed Principal Contractor.

This Drawing is copyright and is not to be copied or reproduced in any way without obtaining prior consent

Drawing stage
Original - 28-09-22
REV A - 25-10-22 - REVISIONS FROM MEETING
REV B - 05-12-22 - REVISED ELEVATIONS TO SHOW VELUXS

Fenton Interiors

Architectural Design, Building works, Structural engineering.

Wesley Centre
Blyth rd
Maltby
Rotherham
S66 1WP

project title.
MR & MRS HINSTRIDGE
35 COASTHILL
CRICH, DE4 5DS

drawing title.
PROPOSED REAR EXTENSION
EXISTING PROPOSED PLANS/ELEVATIONS

scale.	job agent	drawn	checked
1:50/100	KC	KC	

date	project no.	drawing no.	revision
05-12-22	2218	001	B