
Wood End Cottage

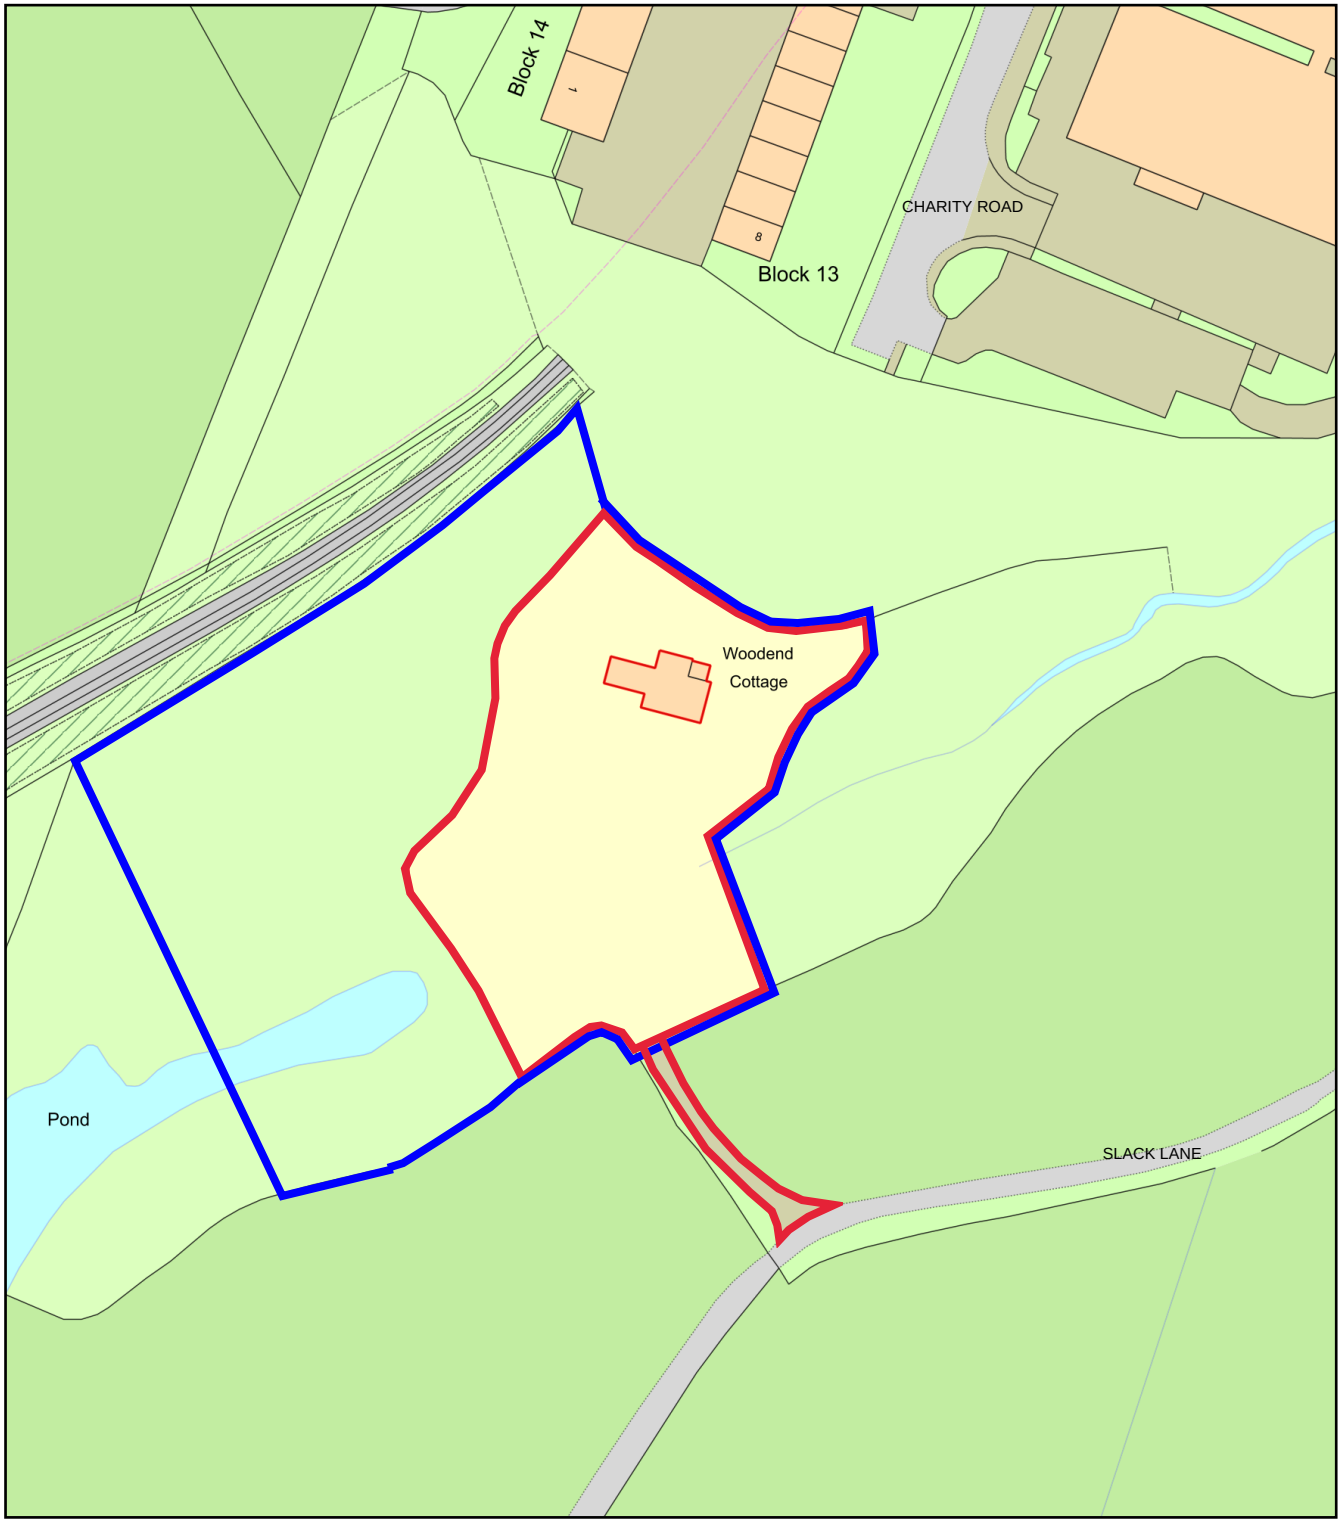

0 50
Metres

N

ReQuestaPlan

Plan Produced for: L. Woodhouse

Date Produced: 05 Nov 2022

Plan Reference Number: TQRQM22309131849512

Scale: 1:1250 @ A4

© Crown copyright and database rights 2021 OS 100042766