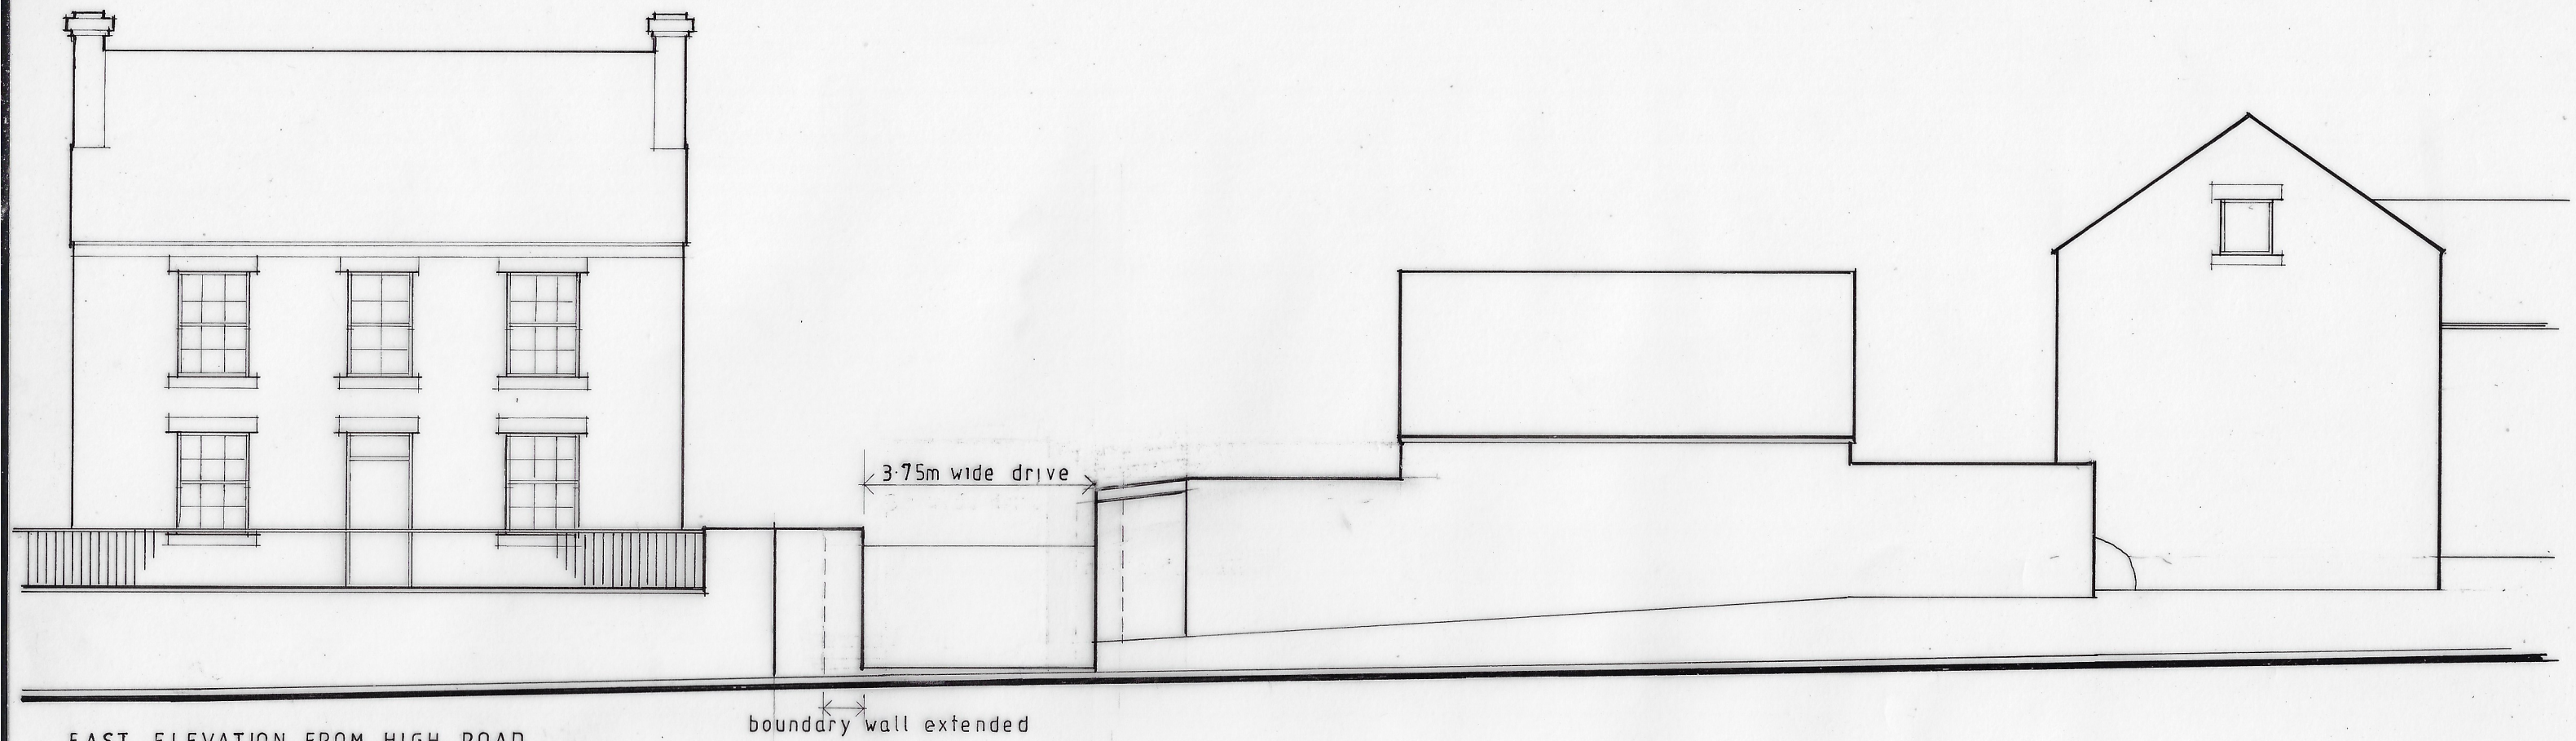

EAST ELEVATION FROM HIGH ROAD

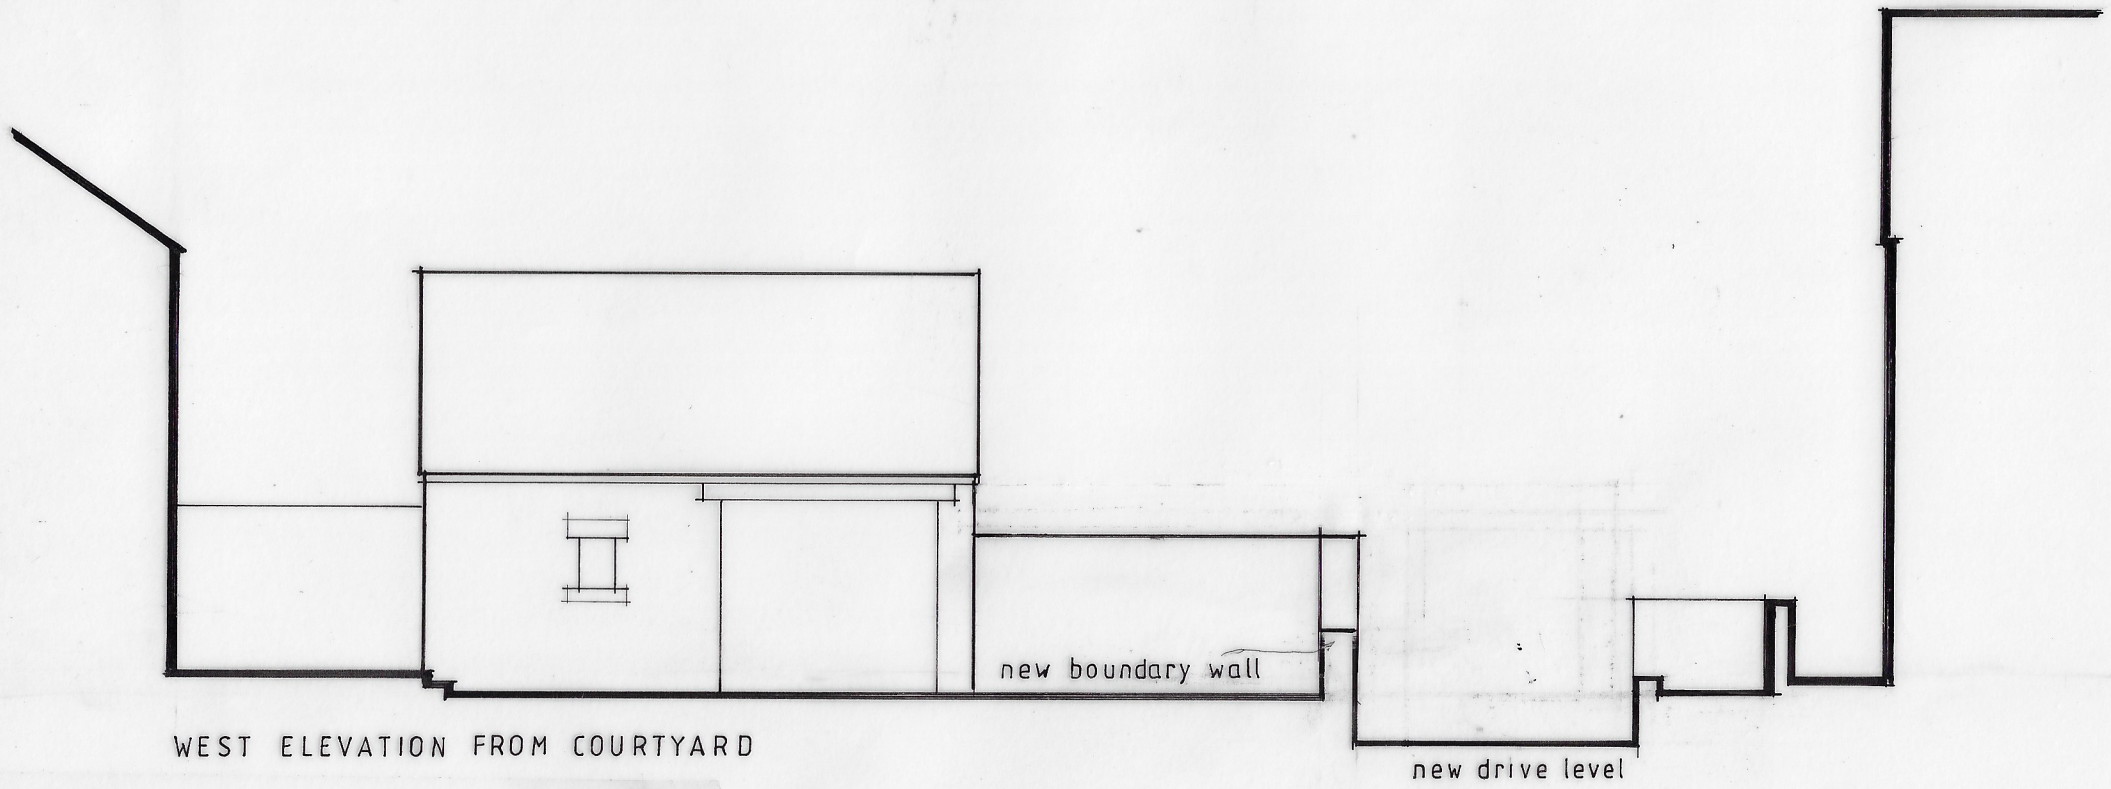

WEST ELEVATION FROM COURTYARD

ELEVATIONS AS PROPOSED

e austin
planning & building services

'Blue Horizon'
Main Road
Higham
Derbyshire DE55 6EH
Telephone 01773 835304
E-mail ernieaustin1942@hotmail.com

11 HIGH ROAD, SOUTH WINGFIELD, DERBYSHIRE

Scale 1/100 at A3
Drwg. No. GW/LFSW/9A