this drawing remains the property of fisch design limited and duplication of this drawing in whole or any part is strictly forbidden without prior written permission from fisch design ltd

all structural alterations are to be approved by a structural engineer

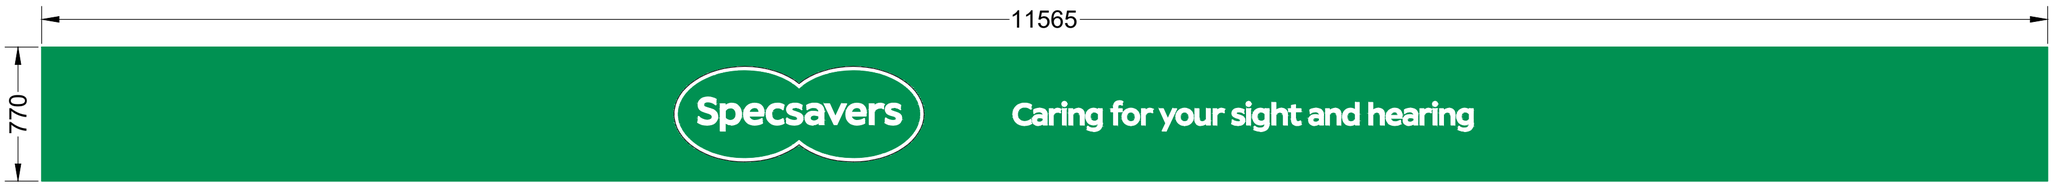


FASCIA PANEL
1:25@A2

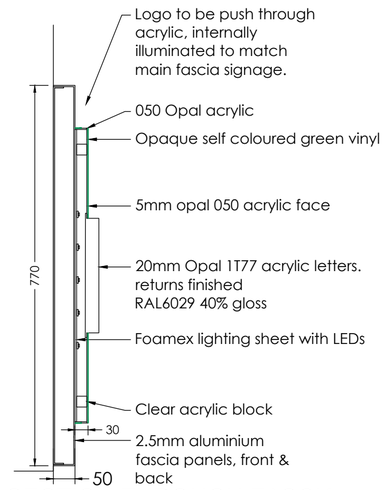


SECTION THROUGH FASCIA
1:10@A2

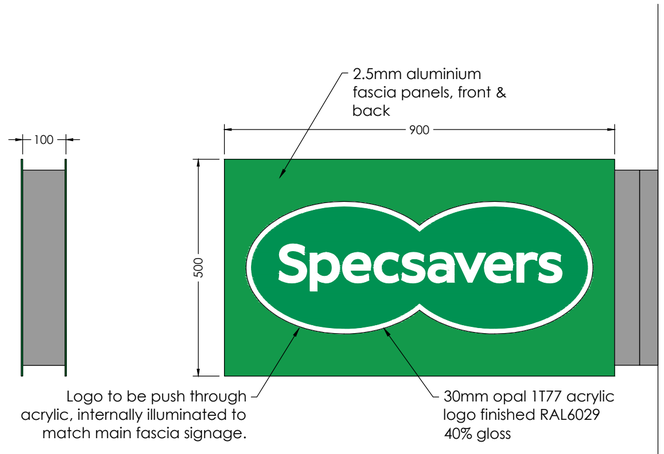


PROJECTING SIGN DETAIL
1:10@A2

| | | | |
|---|---|---|---|
| DWG NO: | **1845-01** | REVISION: | **-** |
| CLIENT: | **Specsavers** | | |
| PROJECT: | **14-16 Institute Lane<br>Alfreton<br>DE55 7BQ** | | |
| TITLE: | **Proposed Signage Details** | | |
| ORIGIN: | **EB** | CHECKED: | **MM** |
| SCALE: | **1:10@A2** | DATE: | **06.12.22** |

fisch
STRUCTURED CREATIVITY

FISCH DESIGN LTD
1 HERITAGE BUSINESS CENTRE
DERBY ROAD, BELPER
DERBYSHIRE, DE56 1SW

+44 (0)1773 828222 / WWW.FISCHDESIGN.CO.UK / MAIL@FISCHDESIGN.CO.UK