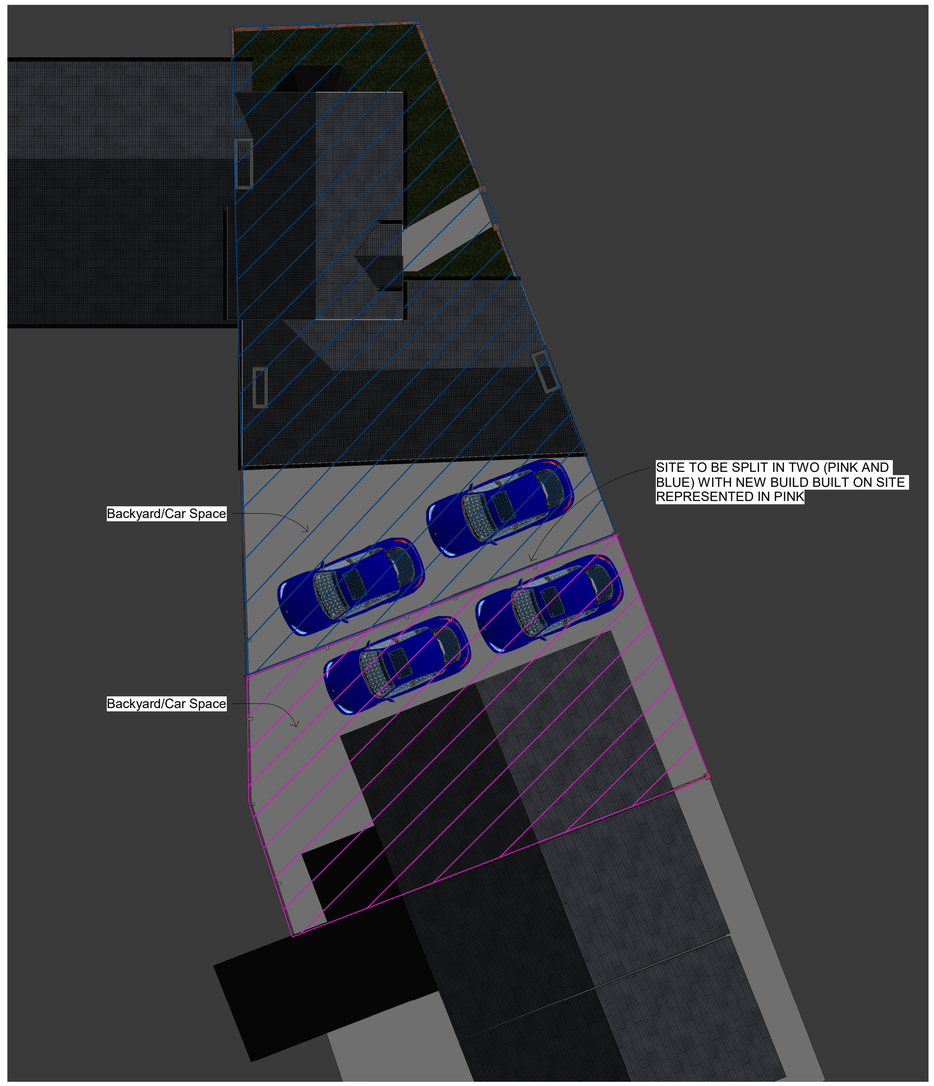

KEY:

EXISTING SITE

PROPOSED SITE

1 Proposed Site Plan
1 : 100

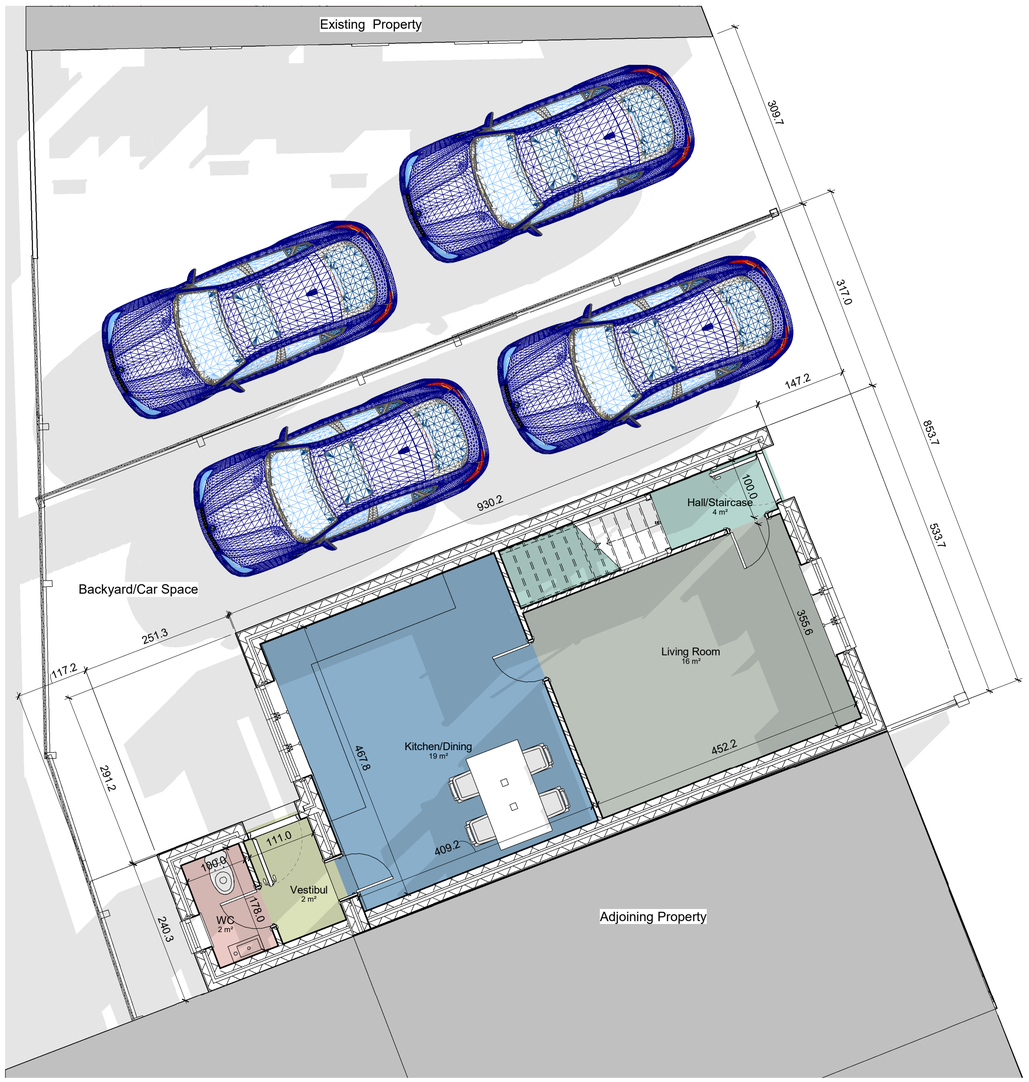

2 Proposed Ground Floor Level
1 : 50

This drawing (or any part thereof) may not be copied, transmitted or disclosed to any third party or unauthorized person without written permission of space.
This drawing is to be read in conjunction with all other relevant drawings prepared by consultants and sub-contractors.
Do not scale from this drawing. Work only to printed dimensions. Report any discrepancies to the architect or representatives thereof

GRAPHIC SCALE: 1:50

GRAPHIC SCALE: 1:25

Rev	Description	Date

CODE	SUITABILITY DESCRIPTION
STATUS	PURPOSE OF ISSUE

Space Architectural Ltd.
121 Penny Lane
Haydock, St. Helens
WA110QX
stuart@space-architectural.co.uk

PROJECT

2 Elnor Street Langley Mill NG16 4AQ

TITLE

Outline Planning Approval Drawings/Proposed Site

CLIENT

MR MACIEJ SOWA

DRAWN BY	CHECKED BY	DATE
IB	RM	06/12/22

SCALE (@ A1)	PROJECT NUMBER
As indicated	1178

DRAWING NUMBER	REV
A109	

06/12/2022 22:29:20