©

THIS DRAWING AND THE BUILDING WORKS DEPICTED ARE COPYRIGHT OF THE ARCHITECTS AND MAY NOT BE REPRODUCED EXCEPT BY WRITTEN PERMISSION. ALL DIMENSIONS MUST BE CHECKED ON SITE AND NOT SCALED FROM THIS DRAWING.

REVISIONS

LETTER	REVISION	DATE	BY
B	PREPARED FOR APPLICATION	24.11.22	MTC

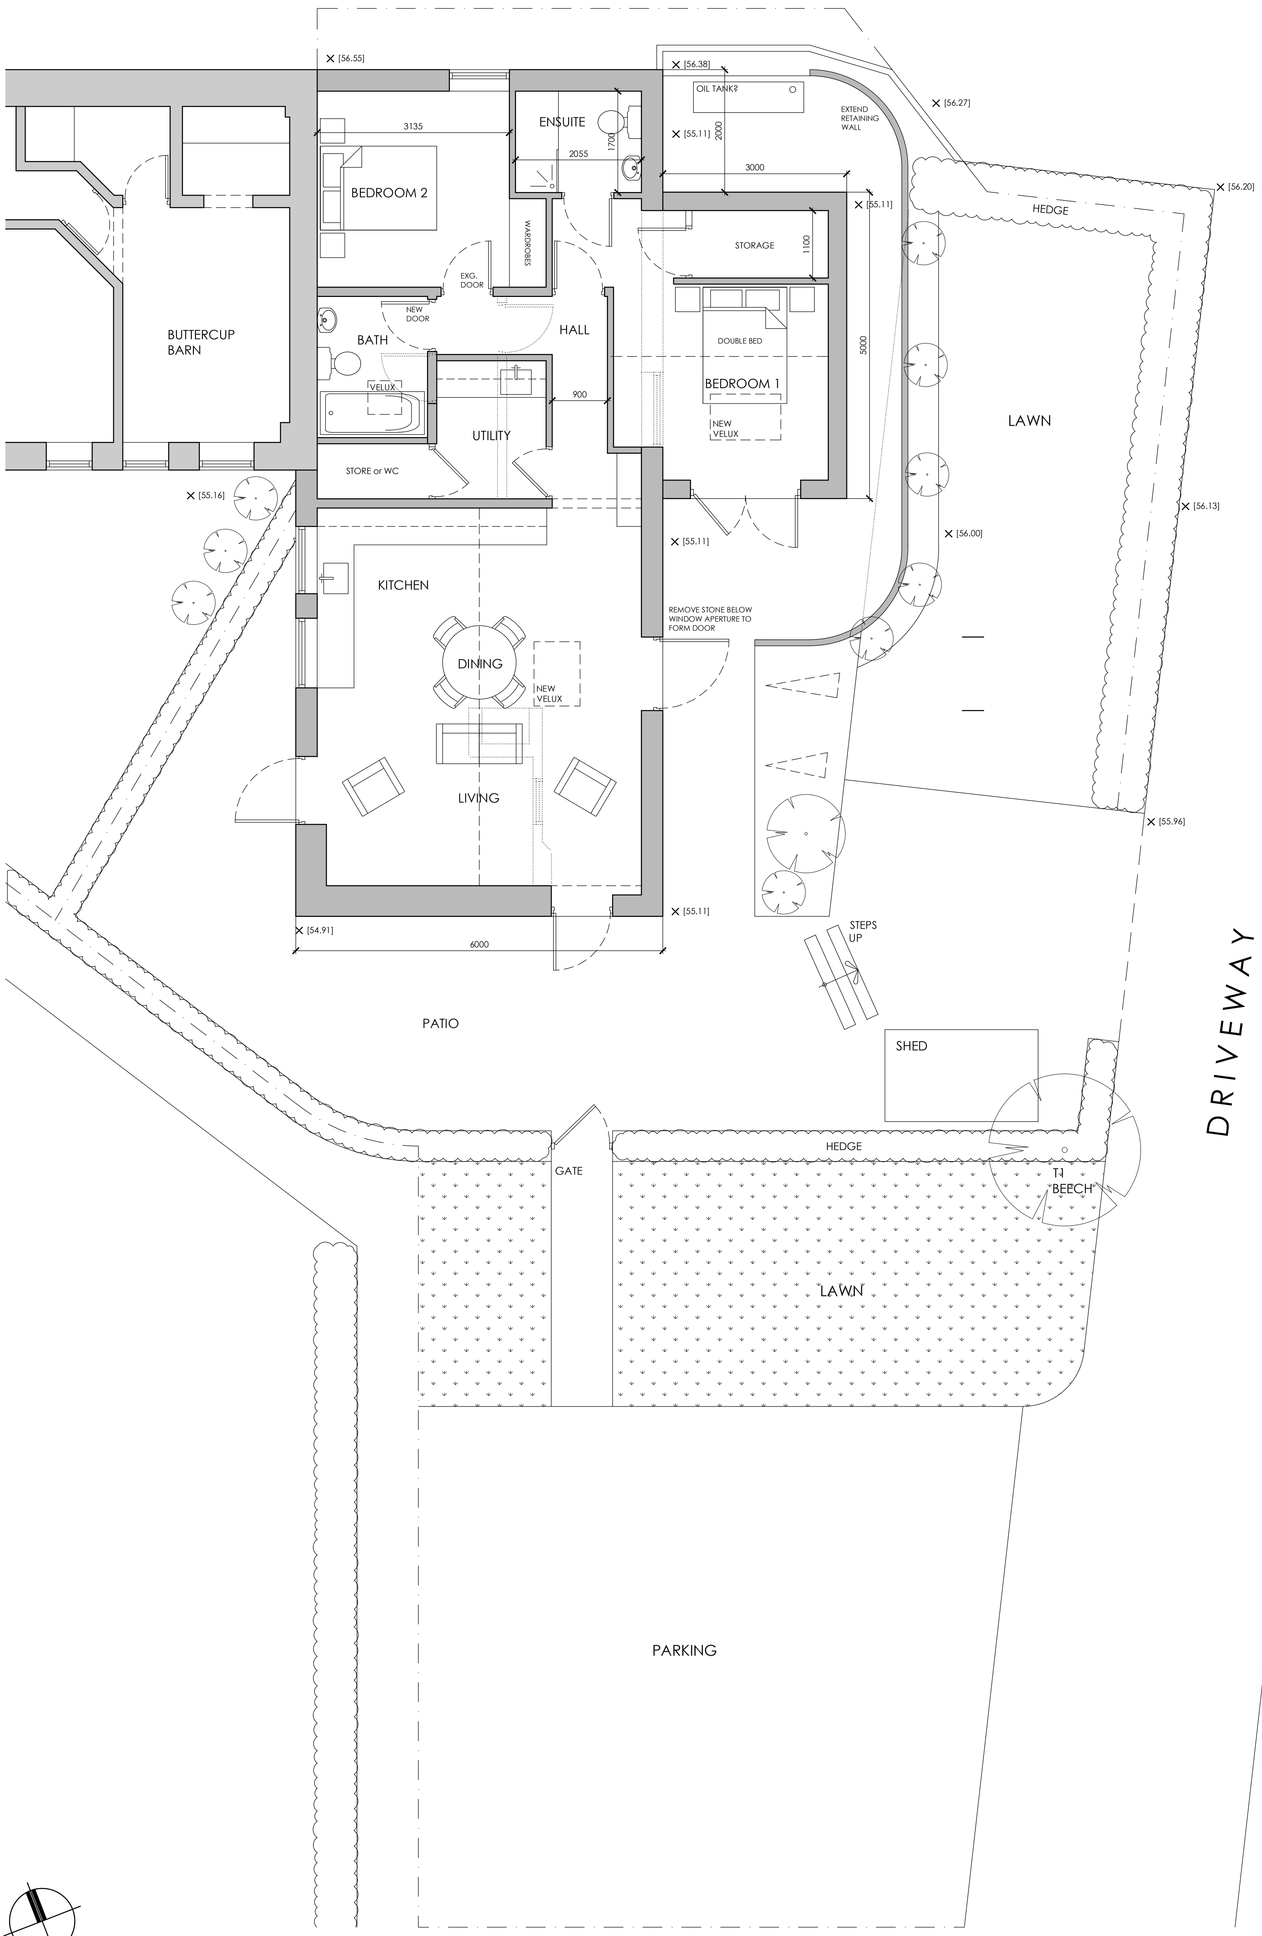

PROPOSED FLOOR PLAN

bar scale 1:50

0 1m 2m 3m 4m

BOWER EDLESTON
ARCHITECTS
SWEETBRIAR HALL, NANTWICH, CHESHIRE CW5 5RW
TELEPHONE: 01270 624129 FACSIMILE: 01270 627684
EMAIL: ADMIN @ BOWER - EDLESTON . COM
WEBSITE: WWW . BOWER - EDLESTON . COM

PROJECT
BLUEBELL BARN, KIRK IRETON

TITLE
PROPOSED FIRST FLOOR PLAN
PERMITTED DEVELOPMENT

SCALE	1:50@A1	DRAWN BY	MTC
DATE	OCT' 22	STAGE	
DRG.No	08	REVISION	B