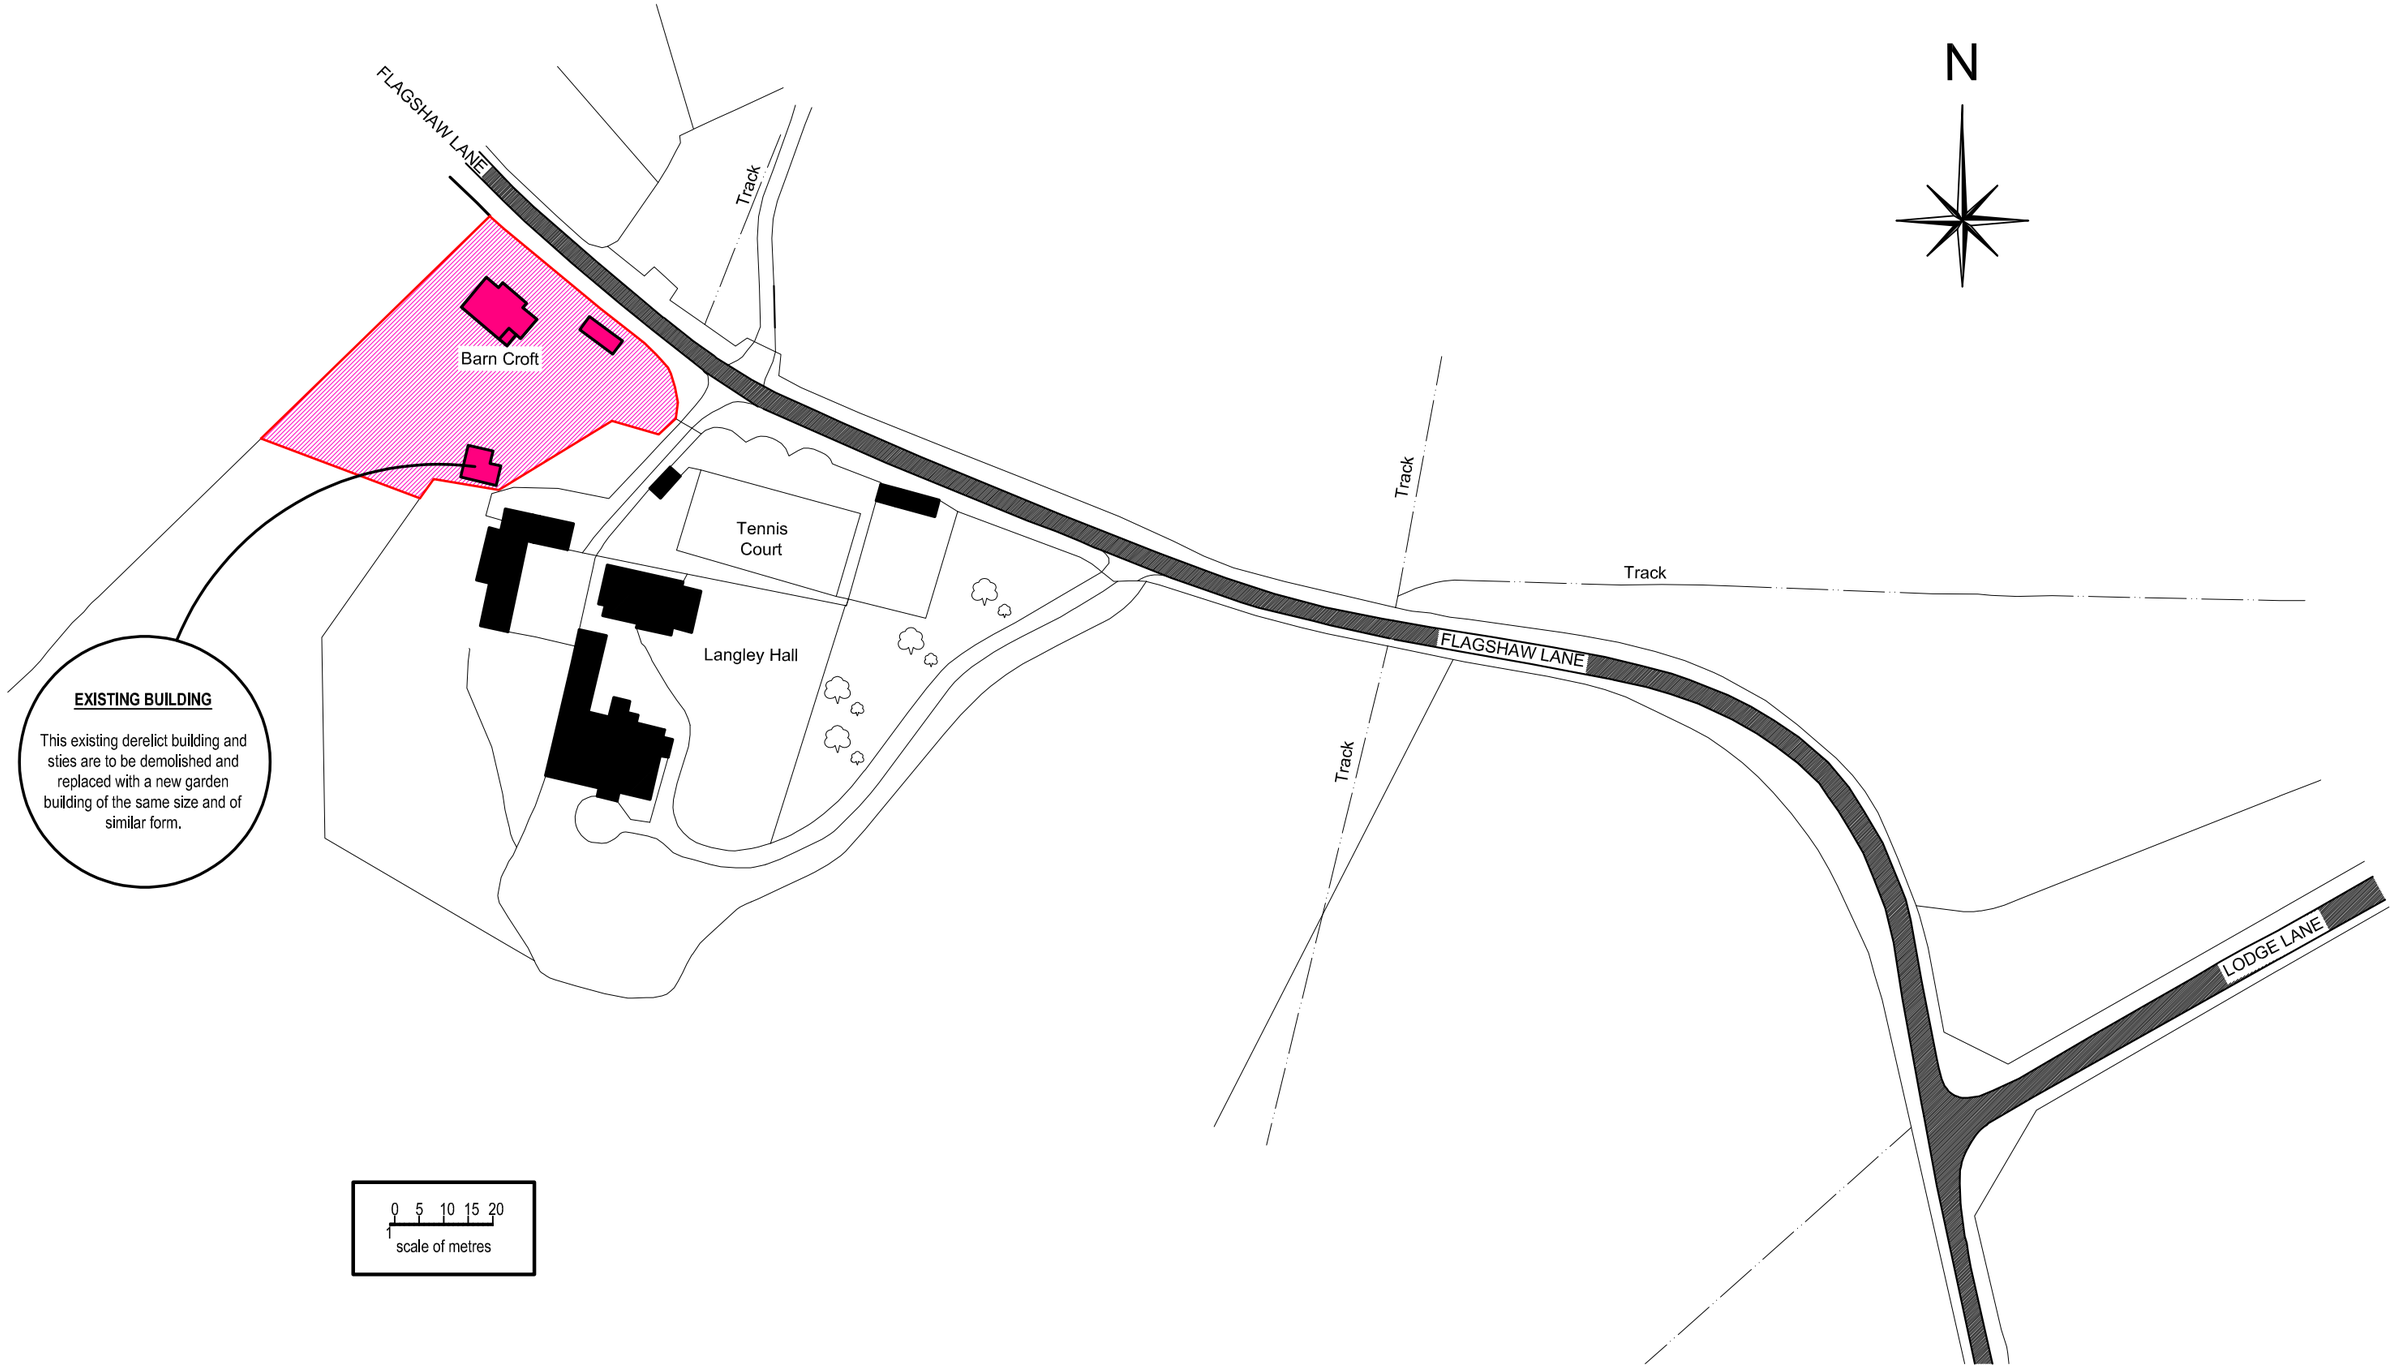

© This drawing and the designs shown thereon are the copyright property of Peter Brambley Associates and, except for the specific project and Client they were commissioned for, may not be used or reproduced without the express permission of the copyright holder

A	notation for existing building added	Dec'22
revisions		date

Plans 4 Buildings
80 Sandringham Drive
Spondon
Derby DE21 7QA
phone 01332 605073
www.plans4buildings.com

project
Replacement Garden Building
at
Barn Croft, Flagshaw Lane, Kirk Langley DE6 4NH

drawing
Location Plan

drawn	date	scale at A3	Drg No
ppb	October 2022	1 to 1250	2735 - 01A