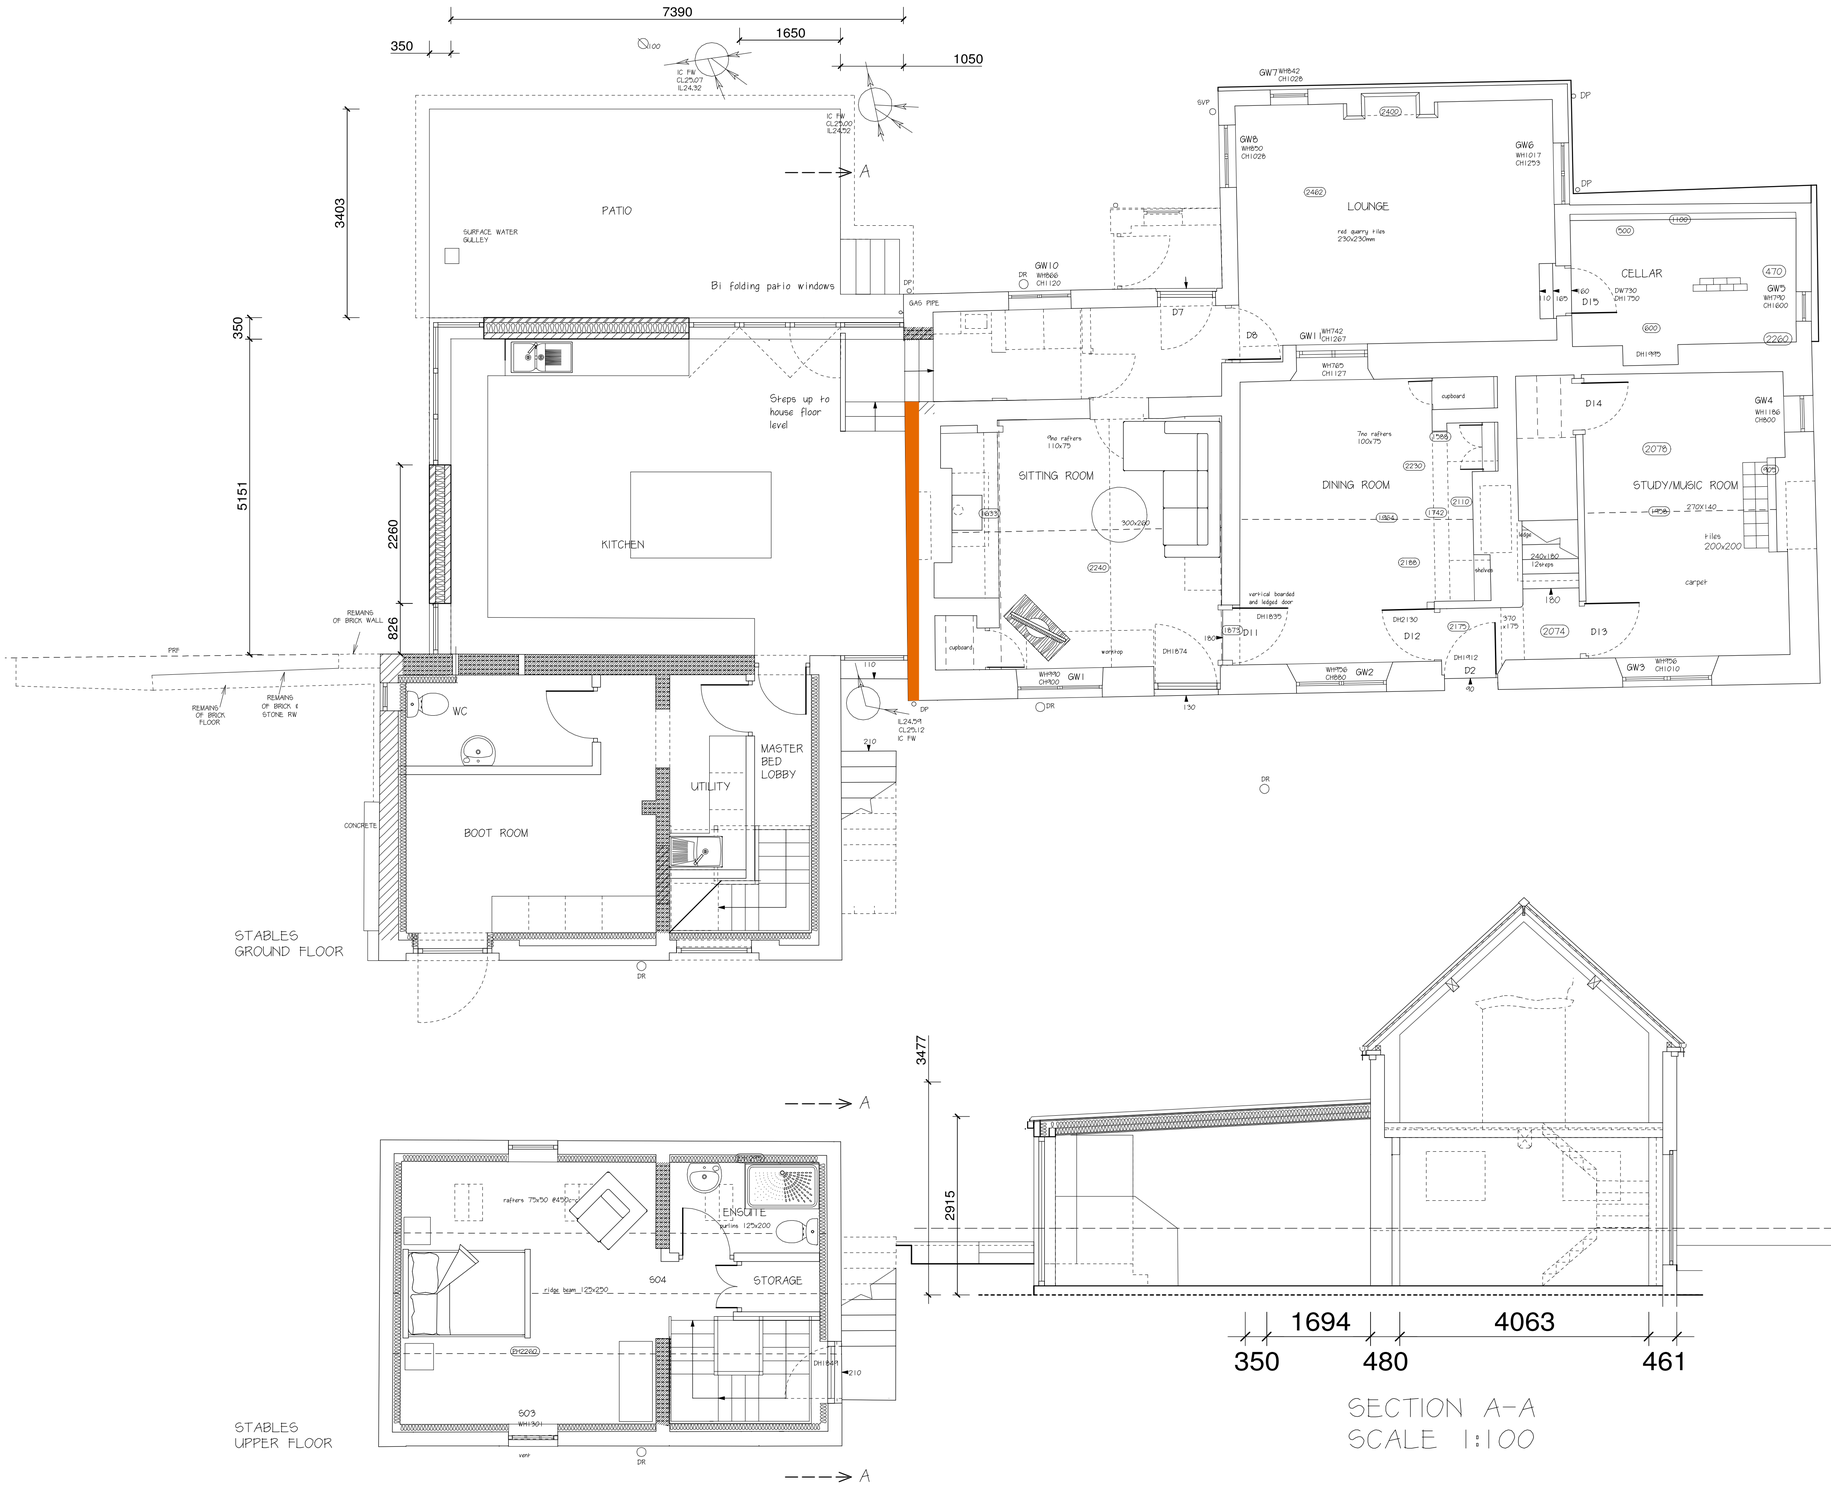

REVISIONS

Rev F 07/11/2022 Farmhouse brick gable wall to be carfeully restored and repointed in grit sand 2NHL mortar and then traditionally limewashed to

ALL DIMENSIONS TO BE CHECKED ON SITE BEFORE FABRICATION : CONTRACTORS DO NOT SCALE

a s a p Architects
1 Cackle Hill Cottages, Snelston
Ashbourne Derbyshire DE6 2DL
T: 01335324265 E: mark@asap-architects.com
Offices covers Ashbourne Uttoxeter Derby

PROJECT PARK FARM MUGGINTON LANE END
DRAWING PROPOSED PLAN -EXTENSION
SCALE @ PAPER SIZE 1:50@A1 NAME MP DATE JULY 22

DRAWING NUMBER / REVISION
J16-06 F

©COPYRIGHT